Sections 15 & 16 Township 8 North Range 28 East M. D. M.

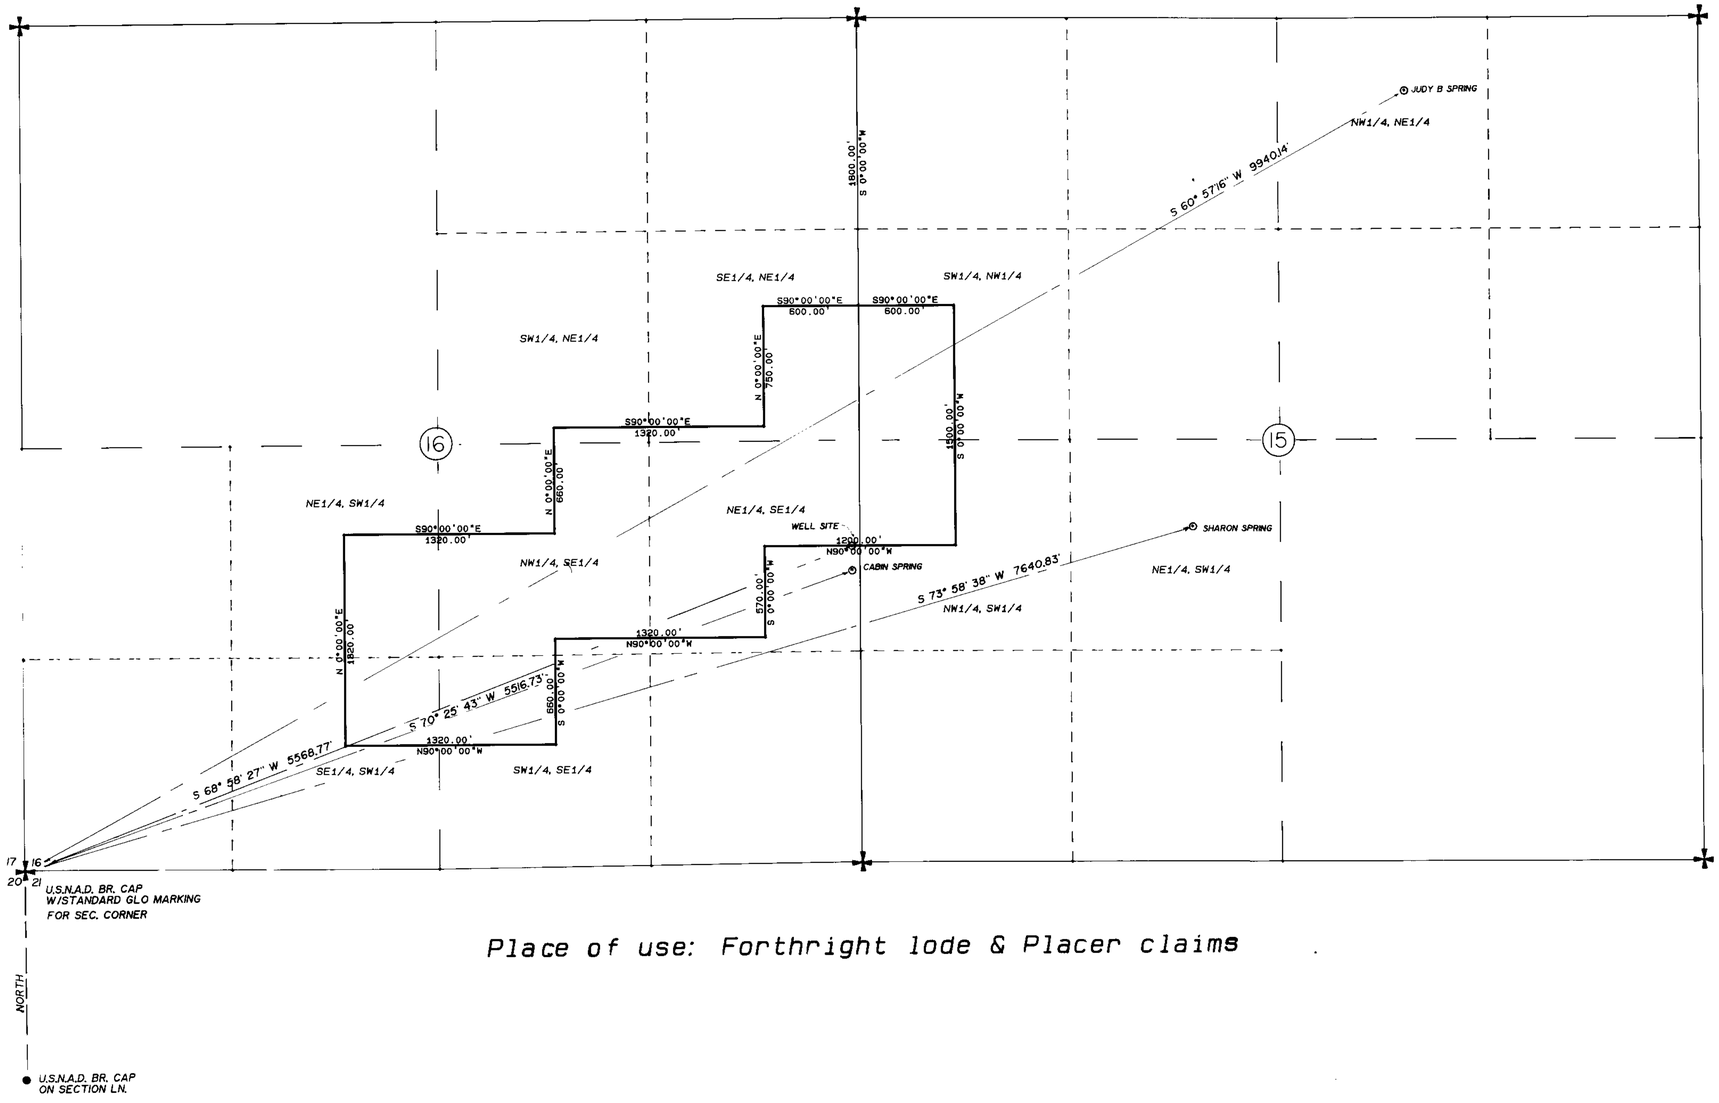

Scale 1" = 500'

Place of use: Forthright lode & Placer claims

STATE OF NEVADA
S.S.
COUNTY OF LYON

I, George H. Denson, being first duly sworn, do depose and say that this map consisting of one sheet, has been correctly drawn to the designated scale from field notes of a survey made by me on the 28th day of May, 1988; that it truly and correctly represents the proposed location and extent of works to be used to divert water from a surface source in Mineral County by Vincent Brennen and Norman R Smith for Mining purposes in Mineral County.

George H Denson
George H Denson, State Water Right Surveyor no. 455

SUBSCRIBED AND SWORN BEFORE ME THIS 6th DAY OF July, 1988.

Charlotte King
Notary Public

CHARLOTTE KING
Notary Public - State of Nevada
Appointment Recorded In Lyon County
MY APPOINTMENT EXPIRES FEB. 13, 1992

BASIS OF BEARING

West line of Section 21 bearing North as shown From U.S.N.A.D.Brass cap to Northwest corner of Section 21 Township 8 North Range 28 East M. D. M..

LEGEND

✚ Section corner
⊙ Point of diversion

FILED
NOV 10 1988
STATE ENGINEER'S OFFICE

52362 64 52379

500 250 0 500

map to accompany application to appropriate water from surface and underground sources for mining by

Vincent Brennen & Norman R Smith

in Mineral County

GEORGE H. DENSON
SURVEYING AND MAPPING
(702) 463-369

88-53

52379 52364 52363 52362