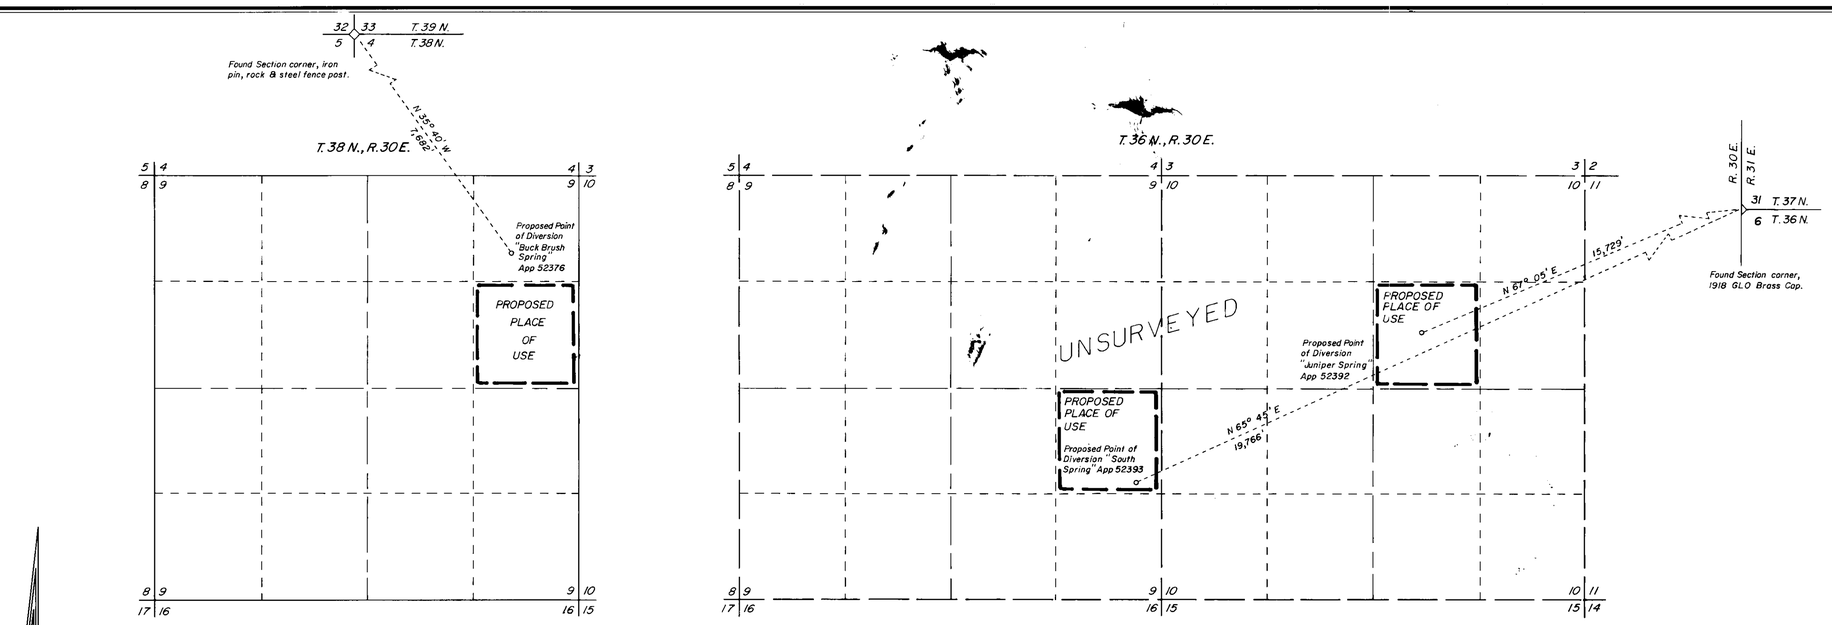


STATE OF NEVADA
COUNTY OF HUMBOLDT

I, JOHN H. MILTON III, being first duly sworn, depose and say that this map has been correctly drawn to the designated scale from field notes of a survey made by me or under my supervision during October, 1988; that it truly and correctly represents the proposed location and extent of the works used to divert water from springs in Humboldt County, by DeLong Ranches, Inc., for Stockwatering purposes. That the proposed point of diversion, the approximate location and size of the diverting channel, all reservoirs or basins, the location and names of all other works which will cross or connect with the proposed works, and the boundary of all lands, showing by 40-acre subdivisions the areas in the proposed place of use, are fully and correctly designated thereon.

State Water Right Surveyor No. 573

REGISTERED LAND SURVEYOR - STATE OF NEVADA
JOHN H. MILTON, III
No. 5271

11-9-88

Subscribed and sworn to before me this 9th day of November 1988.

Hildegard A. Dorsch
Notary Public

HILDEGARD A. DORSCH
Notary Public — Nevada
Humboldt County
My Appointment Expires May 16, 1990




52389 CERTIFICATE No. 13189 ISSUED 12-3-91

52390 CERTIFICATE No. 13190 ISSUED 12-3-91

52391 CERTIFICATE No. 13191 ISSUED 12-3-91

52392 CERTIFICATE No. 13192 ISSUED 12-3-91

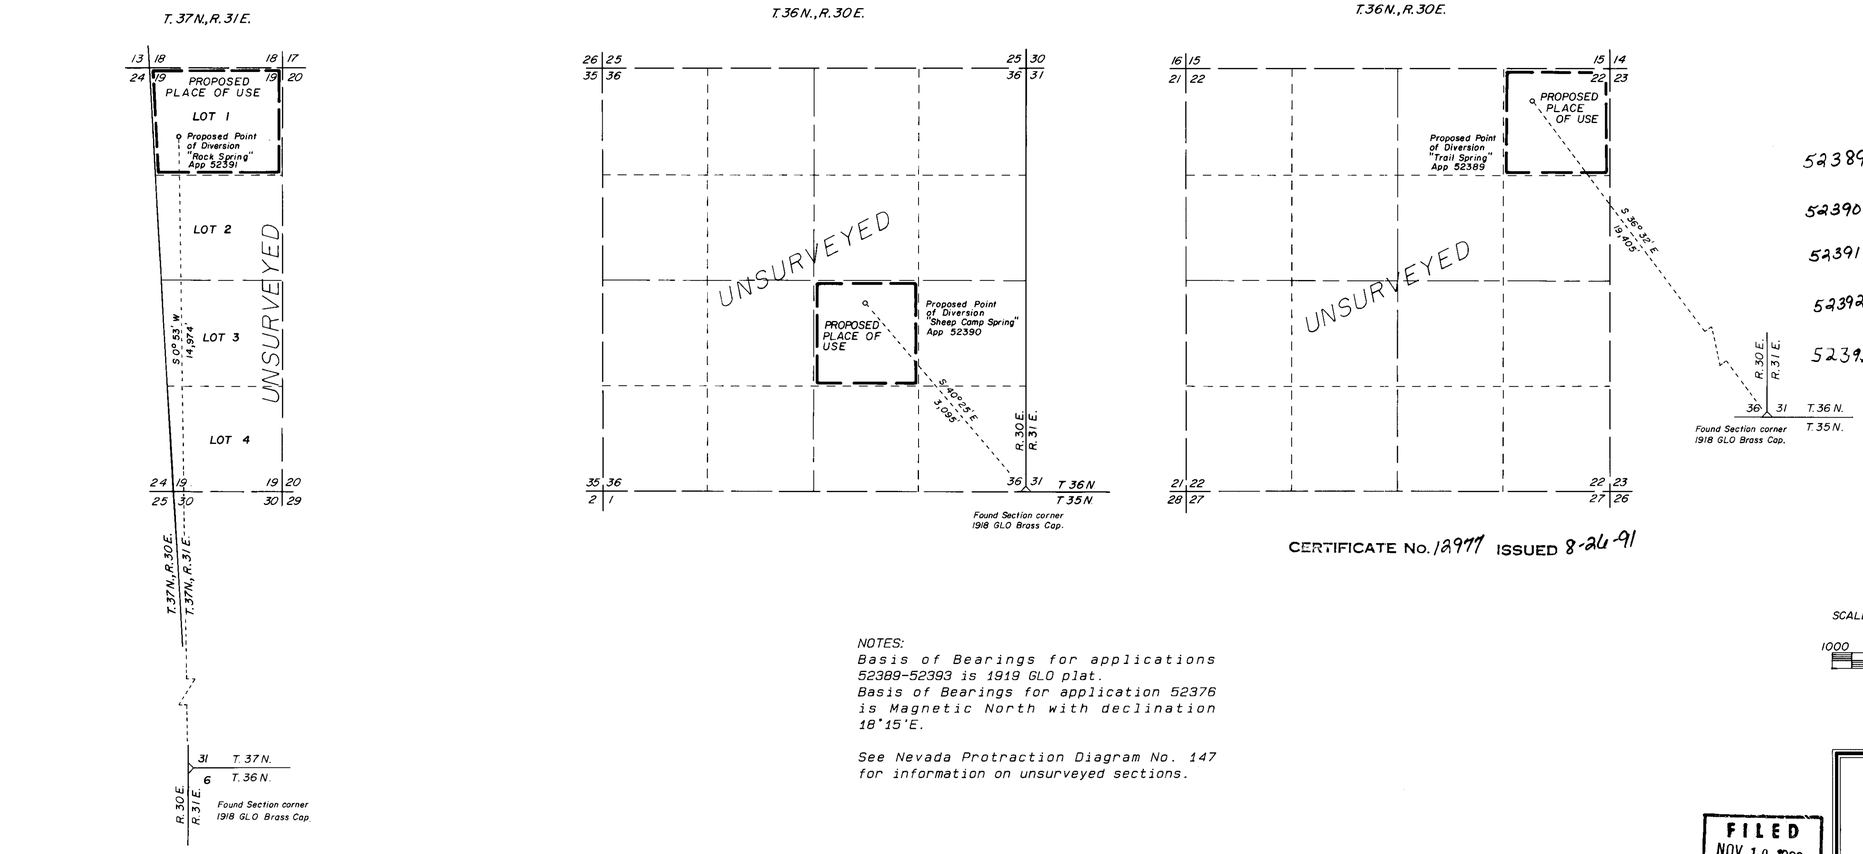52393 CERTIFICATE NO. 19489 ISSUED 7-22-2014

CERTIFICATE No. 12977 ISSUED 8-26-91

NOTES:
Basis of Bearings for applications 52389-52393 is 1919 GLO plat.
Basis of Bearings for application 52376 is Magnetic North with declination 18°15'E.

See Nevada Protraction Diagram No. 147 for information on unsurveyed sections.

SCALE: 1"=1000'

1000 0 1000 2000 3000 4000

FILED
NOV 10 1988
STATE ENGINEER'S OFFICE

Desert-Mountain Inc.
Land Surveying and Civil Engineering
146 West Second Street
Winnemucca, Nevada 89445
702 623-4414

MAP
To Accompany Application
to Appropriate Water

By DELONG RANCHES, INC.

From Various Springs
For Stockwatering Purposes

In Humboldt County, Nevada

V010001 52393 52392 52391 52390 52389 52376