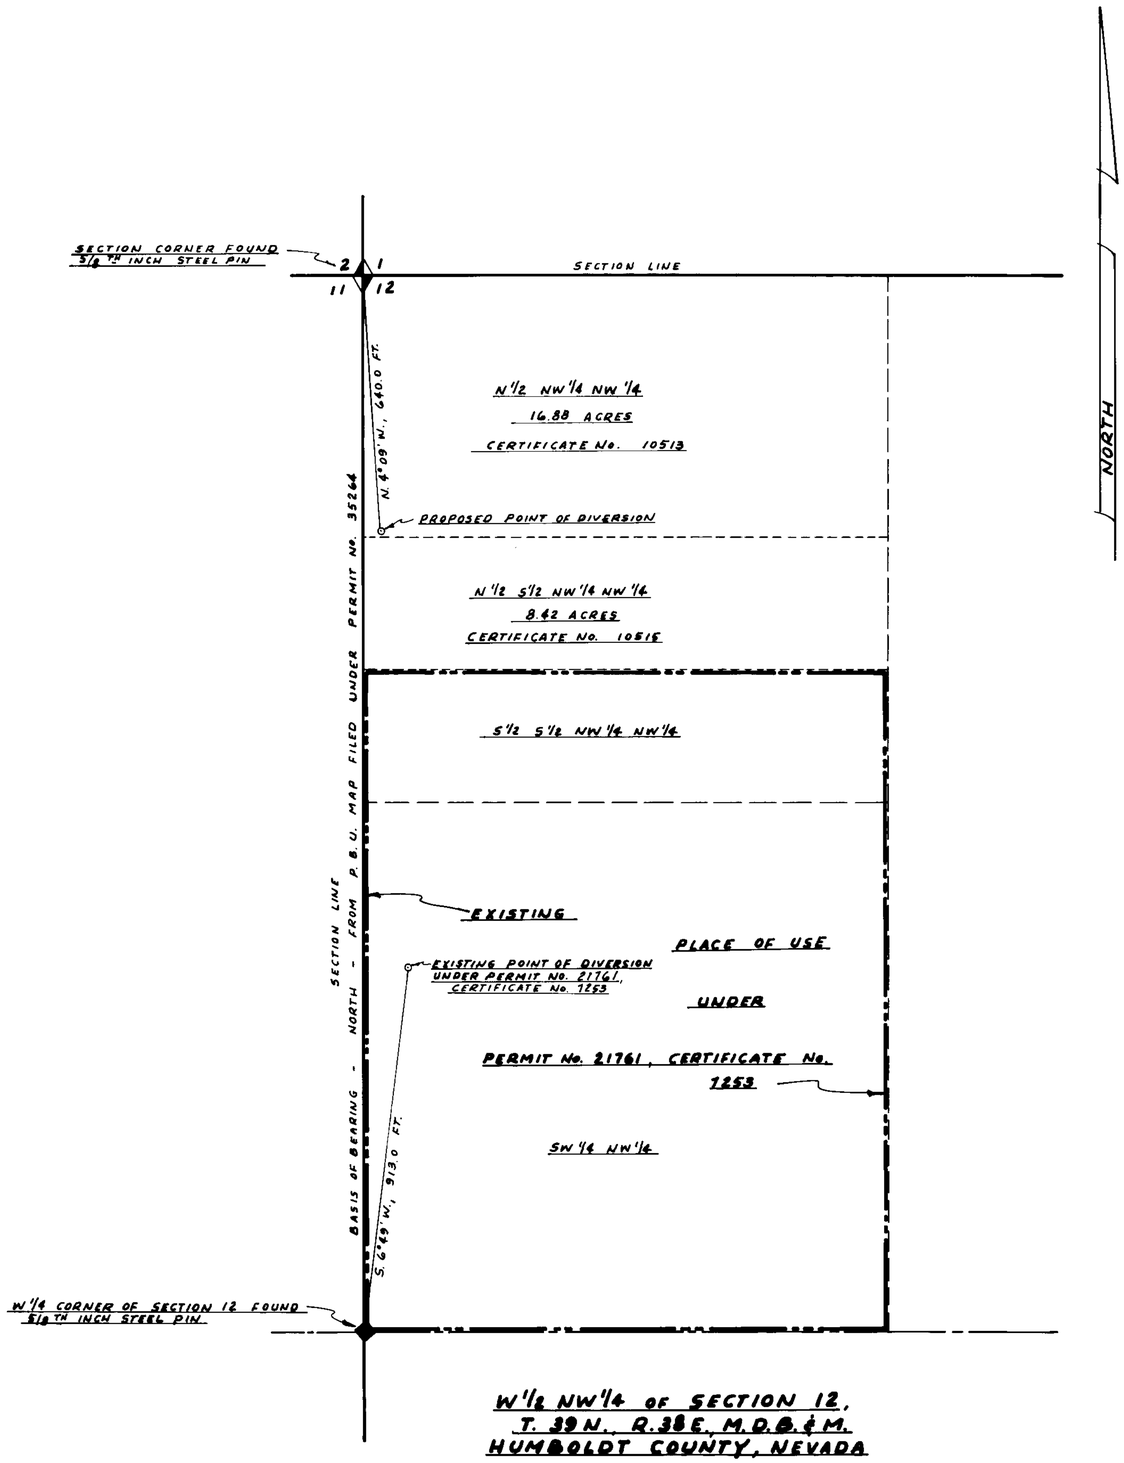

W 1/2 NW 1/4 OF SECTION 12,
T. 39 N., R. 38 E., M.D.B.&M.
HUMBOLDT COUNTY, NEVADA

STATE OF NEVADA }
COUNTY OF ELKO } S.S.

I, CHARLES C. ARMUTH, JR., BEING FIRST DULY SWORN, DEPOSE AND SAY THAT THIS MAP, CONSISTING OF ONE SHEET, HAS BEEN CORRECTLY DRAWN TO THE DESIGNATED SCALE FROM FIELD NOTES OF A SURVEY MADE BY ME ON THE 7TH DAY OF SEPTEMBER, 1982; THAT IT TRULY AND CORRECTLY REPRESENTS THE LOCATION AND EXTENT OF THE WORKS USED TO DIVERT WATER FROM UNDERGROUND, IN HUMBOLDT COUNTY BY DONALD W. STATTER FOR IRRIGATION PURPOSES. THAT THE PROPOSED POINT OF DIVERSION, THE EXISTING POINT OF DIVERSION UNDER PERMIT No. 21761, THE APPROXIMATE LOCATION AND SIZE OF THE DIVERTING CHANNEL, ALL RESERVOIRS OR BASINS, THE LOCATION AND NAMES OF ALL OTHER WORKS WHICH WILL CROSS OR CONNECT WITH THE PROPOSED WORKS, AND THE BOUNDARY OF ALL LANDS, SHOWING BY 40-ACRE SUBDIVISIONS THE AREAS PROPOSED TO BE IRRIGATED, ARE FULLY AND CORRECTLY DESIGNATED THEREON.

Charles C. Armuth Jr.
STATE WATER RIGHT SURVEYOR

SUBSCRIBED AND SWORN TO BEFORE ME THIS 9TH DAY OF AUGUST, 1988

Doris A. Barone
NOTARY PUBLIC IN FOR ELKO COUNTY, NEVADA.

DORIS A. BARONE
Notary Public - State of Nevada
Elko County Nevada
My appointment expires Nov 17 1989

200' 0 200 400 600 800 1000
SCALE: 1" = 200'

MAP TO ACCOMPANY APPLICATION TO CHANGE THE POINT OF DIVERSION OF WATER HERETOFORE APPROPRIATED UNDER PERMIT No. 21761 BY DONALD W. STATTER FOR IRRIGATION

FILED
AUG 9 1988
STATE ENGINEER

52394

8-7-88