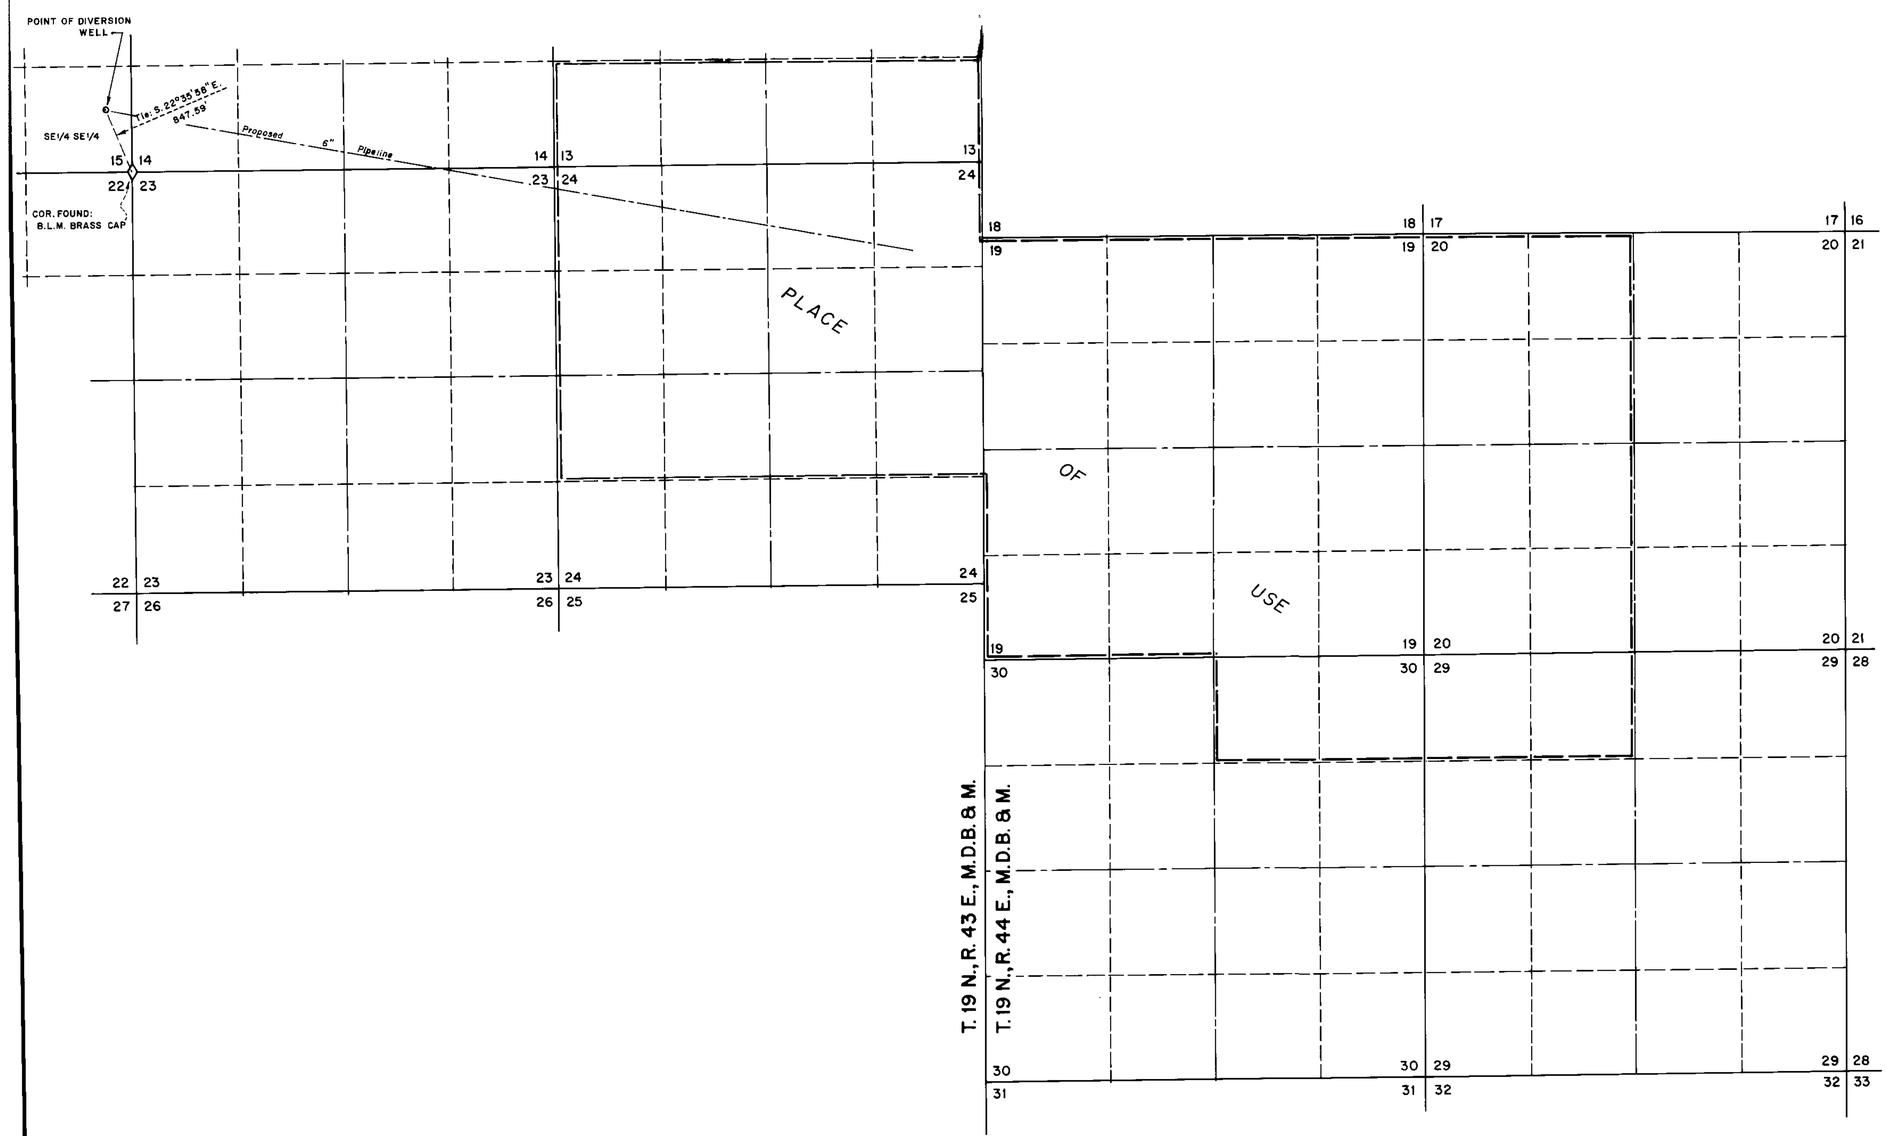

STATE OF NEVADA }
County of White Pine } ss.

I, Richard W. Forman, being first duly sworn, depose and say that this map, consisting of one sheet, has been correctly drawn to the designated scale from field notes of a survey made under my supervision and direction on the 15th day of July 1988; that it truly and correctly represents the proposed location and extent of the works used to divert water from Underground Sources, in Lander County by Lander County Sewer & Water District No. 2 for Quasi-Municipal purposes. That the proposed point of diversion, the approximate location and size of the diverting conduit, all reservoirs or basins, the location and names of all other works which will cross or connect with the proposed works, and the boundary of all lands, showing by 40-acre subdivisions the areas proposed to be served, are fully and correctly designated thereon.

Richard W. Forman

State Water Right Surveyor

Subscribed and sworn to before me this 10th day of NOVEMBER 1988.

Richard A. Buston

Notary Public in and for White Pine County, Nevada.

RICHARD A. BUSTOS
Notary Public - State of Nevada
Appointment Recorded in White Pine County
MY APPOINTMENT EXPIRES JULY 9, 1991

BASIS OF BEARINGS
BY
SOLAR OBSERVATION

0 1000 2000 3000 4000
Scale ~ 1" = 1000'

52400

FILED
NOV 14 1988
STATE ENGINEER'S OFFICE

MAP TO ACCOMPANY
APPLICATION TO APPROPRIATE WATER
FOR QUASI - MUNICIPAL
BY LANDER COUNTY SEWER & WATER DISTRICT No. 2
FROM UNDERGROUND SOURCES

SURVEYED & MAPPED BY
BOUNDY & FORMAN, INC.
ELY, NEVADA
NOVEMBER, 1988

52400 CERT. No. 14883 ISSUED 04-13-90

59044-T 59043 52400