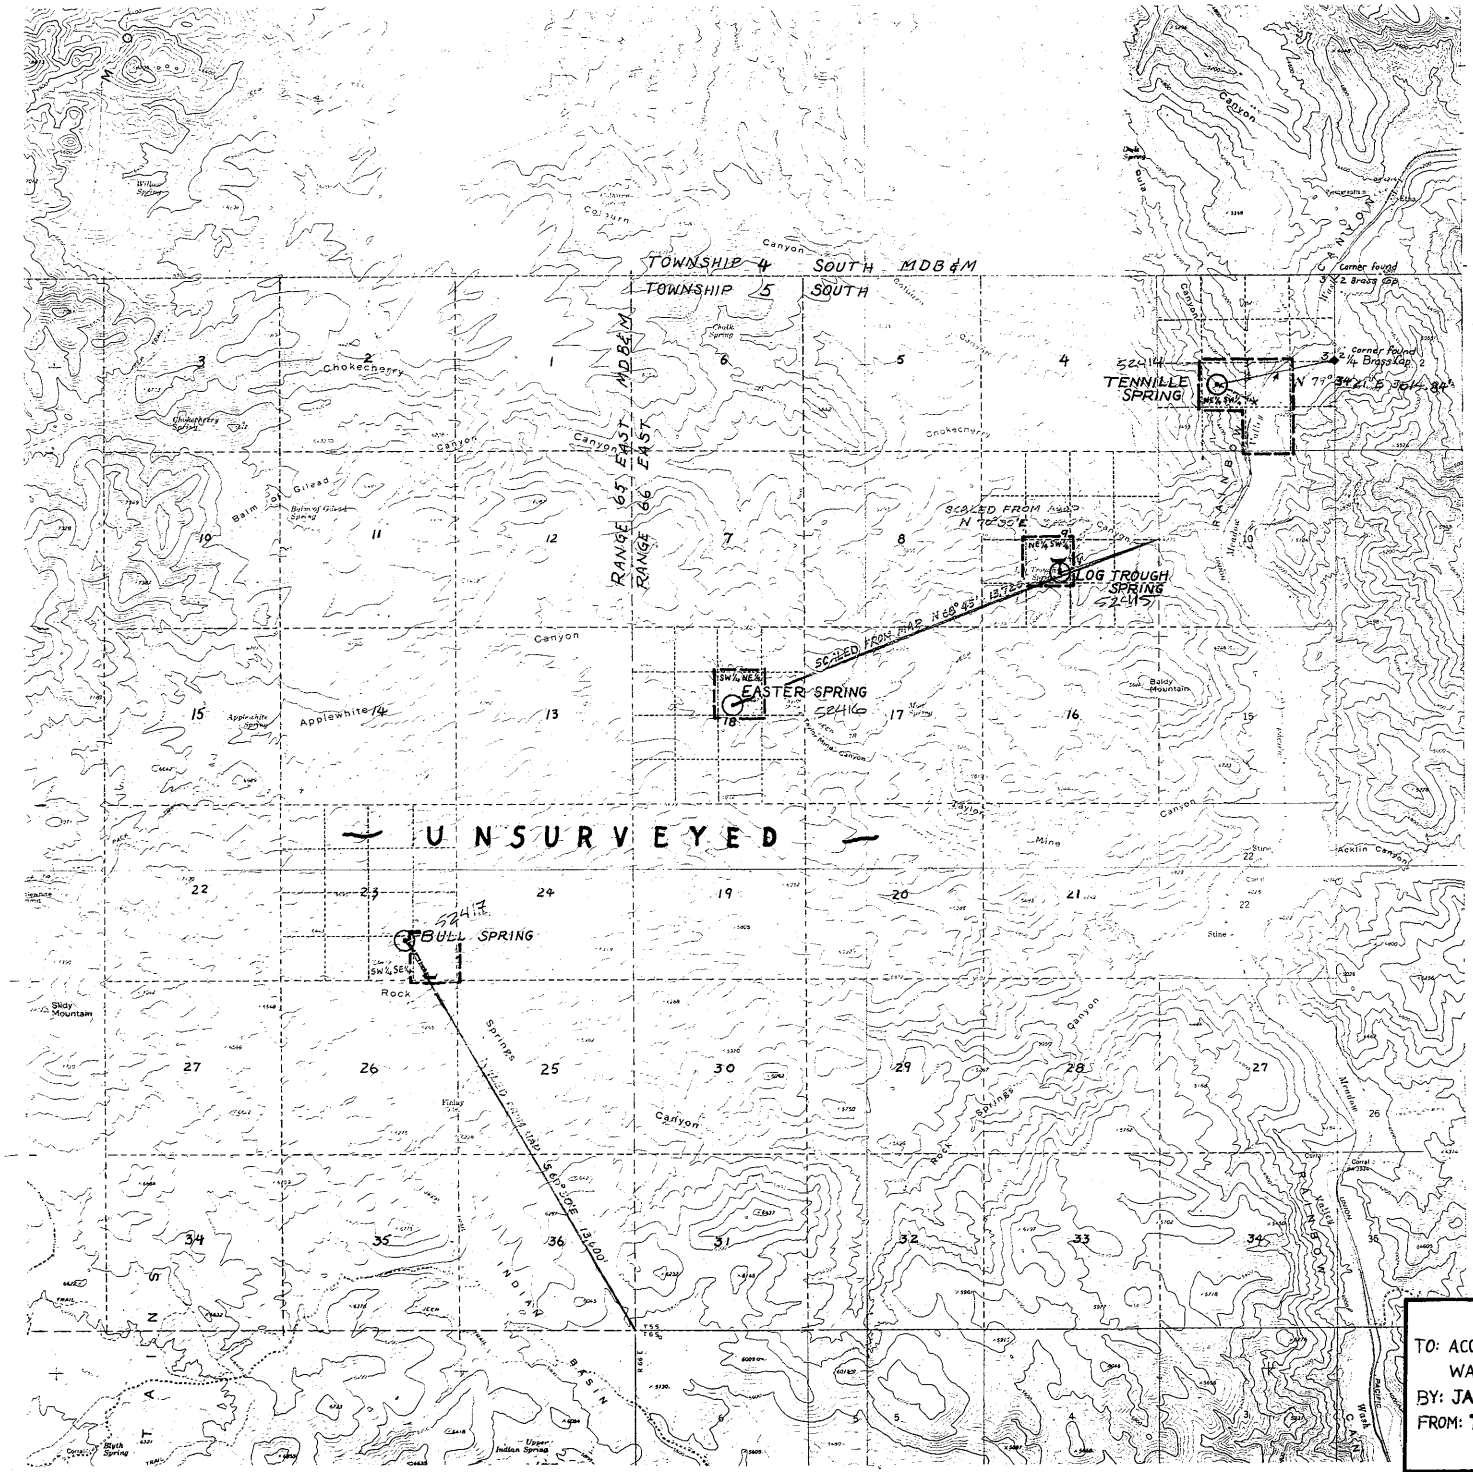


STATE OF NEVADA
COUNTY OF WHITE PINE } ss.

I, Richard E. Fonger, being first duly sworn, depose and say that this map consisting of one sheet has been drawn to the designated scale from U.S.G.S. 7.5' topographic maps between the 10th day of June 1988 and the 18th day of July 1988; that it truly and correctly represents the proposed location and extent of the works used to divert water from Tennille Spring, Log Trough Spring, Easter Spring and Bull Spring in Lincoln Co. by James B. Tennille Jr. and/or Lavette M. Tennille for Stockwatering purposes. That the proposed points of diversion, the approximate location and size of the diverting conduits, the place and manner of use, and the location and names of all other works or streams which are crossed by or connected with said works are fully and correctly designated thereon. Additionally, Tennille Spring to be used for Livestock Purposes.

Richard E. Fonger
Richard E. Fonger

Subscribed and sworn before me this 11 day of AUGUST 1988.
Notary Public in and for White Pine County, Nevada.
Clara D. Fordi

'88 OCT 12 P3:55
STATE ENGINEER'S OFFICE

'88 AUG 12 P2:13
STATE ENGINEER'S OFFICE

BASIS OF BEARING:
U.S.G.S. 7.5' topo. maps used in unsurveyed area for Log Trough Spr., Easter Spr., & Bull Spr. Direct Solar solar observation for Tennille Spring in surveyed area.

SCALE: 1:24,000
1" = 2,000'
0 2000 4000 6000

FILED
OCT 12 1988
STATE ENGINEER'S OFFICE

52414-17

# MAP

TO: ACCOMPANY APPLICATION TO APPROPRIATE WATER FOR STOCKWATERING
BY: JAMES B. TENNILLE JR. &/or LAVETTE M. TENNILLE
FROM: TENNILLE SPRING, LOG TROUGH SPRING, EASTER SPRING, AND BULL SPRING.

| DATE: 7-16-88 | SCALE: 1:24,000 | | SMITH |
|---|---|---|---|

52414 CERTIFICATE NO. 12288 ISSUED 5/28/91
52415 CERTIFICATE NO. 12289 ISSUED 5/28/91
52416 CERTIFICATE NO. 12290 ISSUED 5/28/91
52417 CERTIFICATE NO. 12291 ISSUED 5/28/91

52417 52416 52415 52414