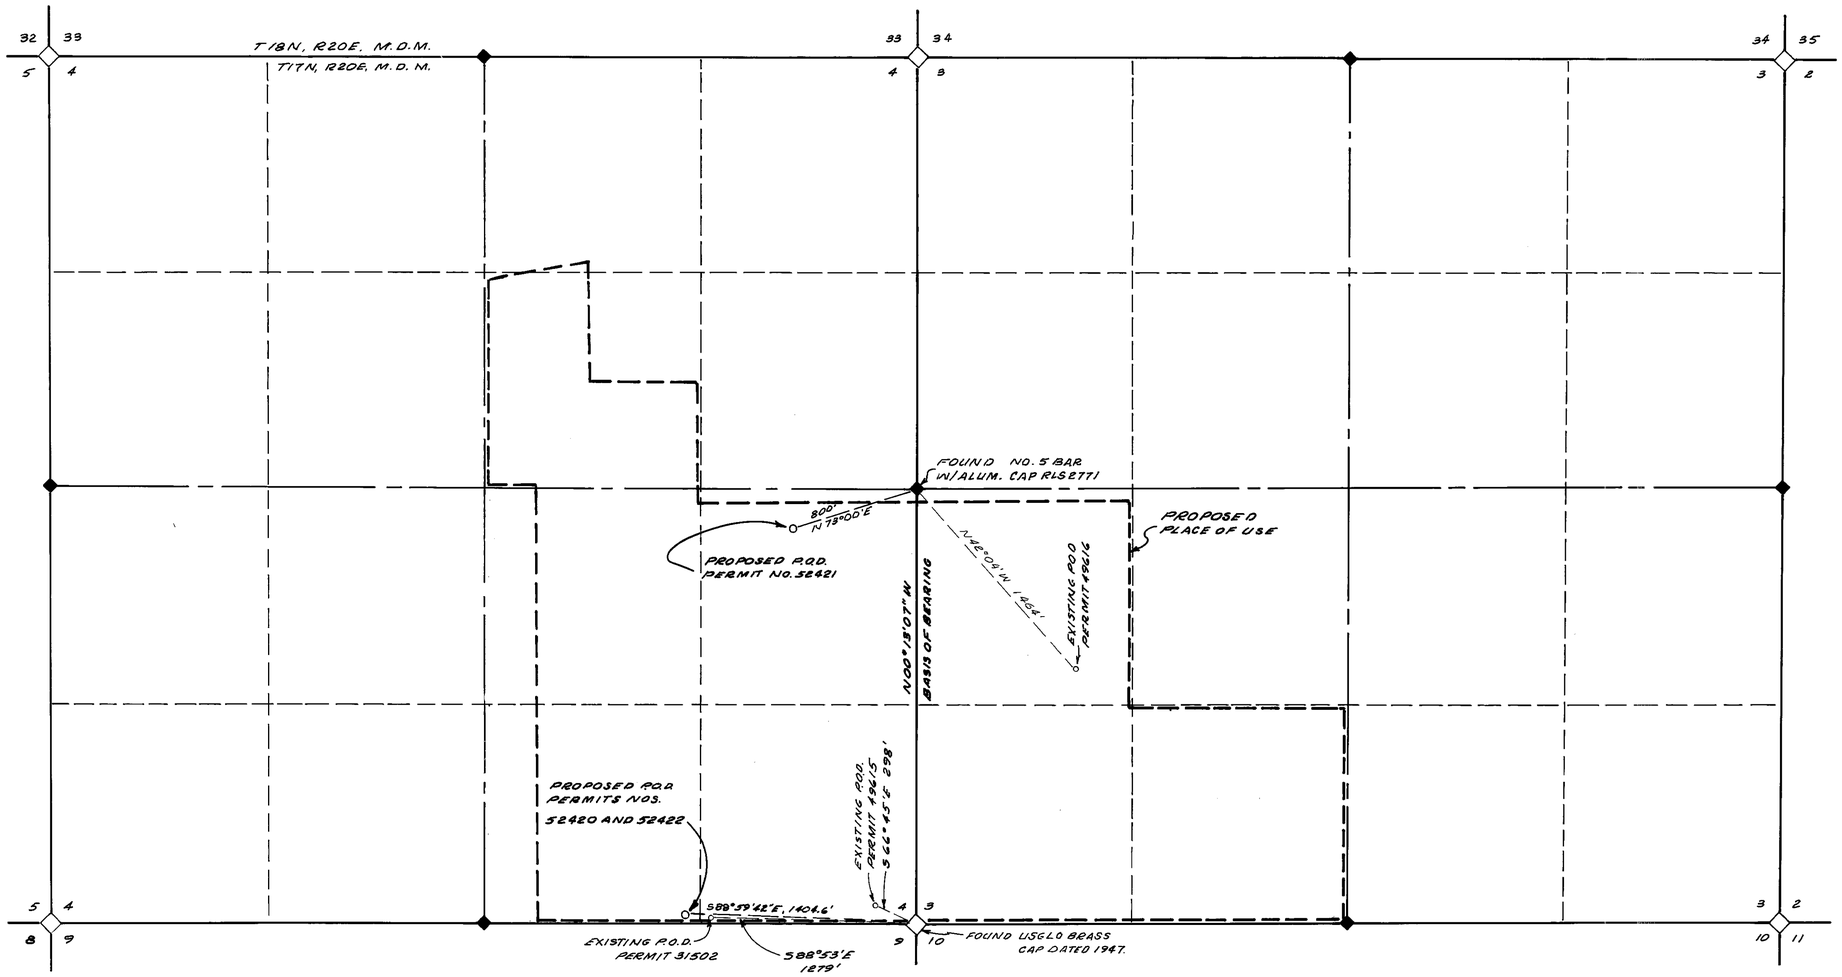

BASIS OF BEARING

RECORD OF SURVEY NO 883, FILED FOR RECORD IN THE OFFICE OF THE WASHOE COUNTY RECORDER ON JANUARY 8, 1975 UNDER FILE NO. 351882

STATE OF NEVADA
COUNTY OF WASHOE S.S.

I, WALTER L. NEITZ, BEING FIRST DULY SWORN, DEPOSE AND SAY THAT THIS MAP, CONSISTING OF ONE SHEET, HAS BEEN CORECTLY DRAWN TO THE DESIGNATED SCALE FROM SURVEYS MADE BY ME AND FROM RECORD DATA; AND THAT IT TRULY REPRESENTS THE PROPOSED LOCATION AND EXTENT OF WORKS USED TO DIVERT WATER FROM UNDERGROUND SOURCES IN WASHOE COUNTY BY WILLOMONTE LAND AND LIVESTOCK FOR IRRIGATION AND DOMESTIC PURPOSES; THAT THE PROPOSED POINTS OF DIVERSION AND THE BOUNDARIES OF ALL LANDS, SHOWN BY 40 ACRE SUBDIVISIONS, THE AREAS PROPOSED TO BE IRRIGATED, ARE FULLY AND CORRECTLY DESIGNATED HEREON.

WALTER L. NEITZ, NEVADA STATE WATER RIGHT SURVEYOR NO. 375

SUBSCRIBED AND SWORN TO BEFORE ME THIS _____ DAY OF _____, 1988.
NOTARY PUBLIC IN AND FOR WASHOE COUNTY, NEVADA.

NOTARY PUBLIC

500 0 500 1000 1500

SCALE: 1" = 500'

52420-22

MAP
TO: SUPPORT APPLICATIONS
UNDER: PERMITS NO. 52420, 52421, 52422
FOR: IRRIGATION AND DOMESTIC PURPOSES
BY: WILLOMONTE LAND AND LIVESTOCK
FROM: UNDERGROUND SOURCES
IN: WASHOE COUNTY

PREPARED BY: WALTER L. NEITZ R.L.S.

FILED
SEP 20 1988
STATE ENGINEER'S OFFICE

86572 86544 52450 52422 52421 52420