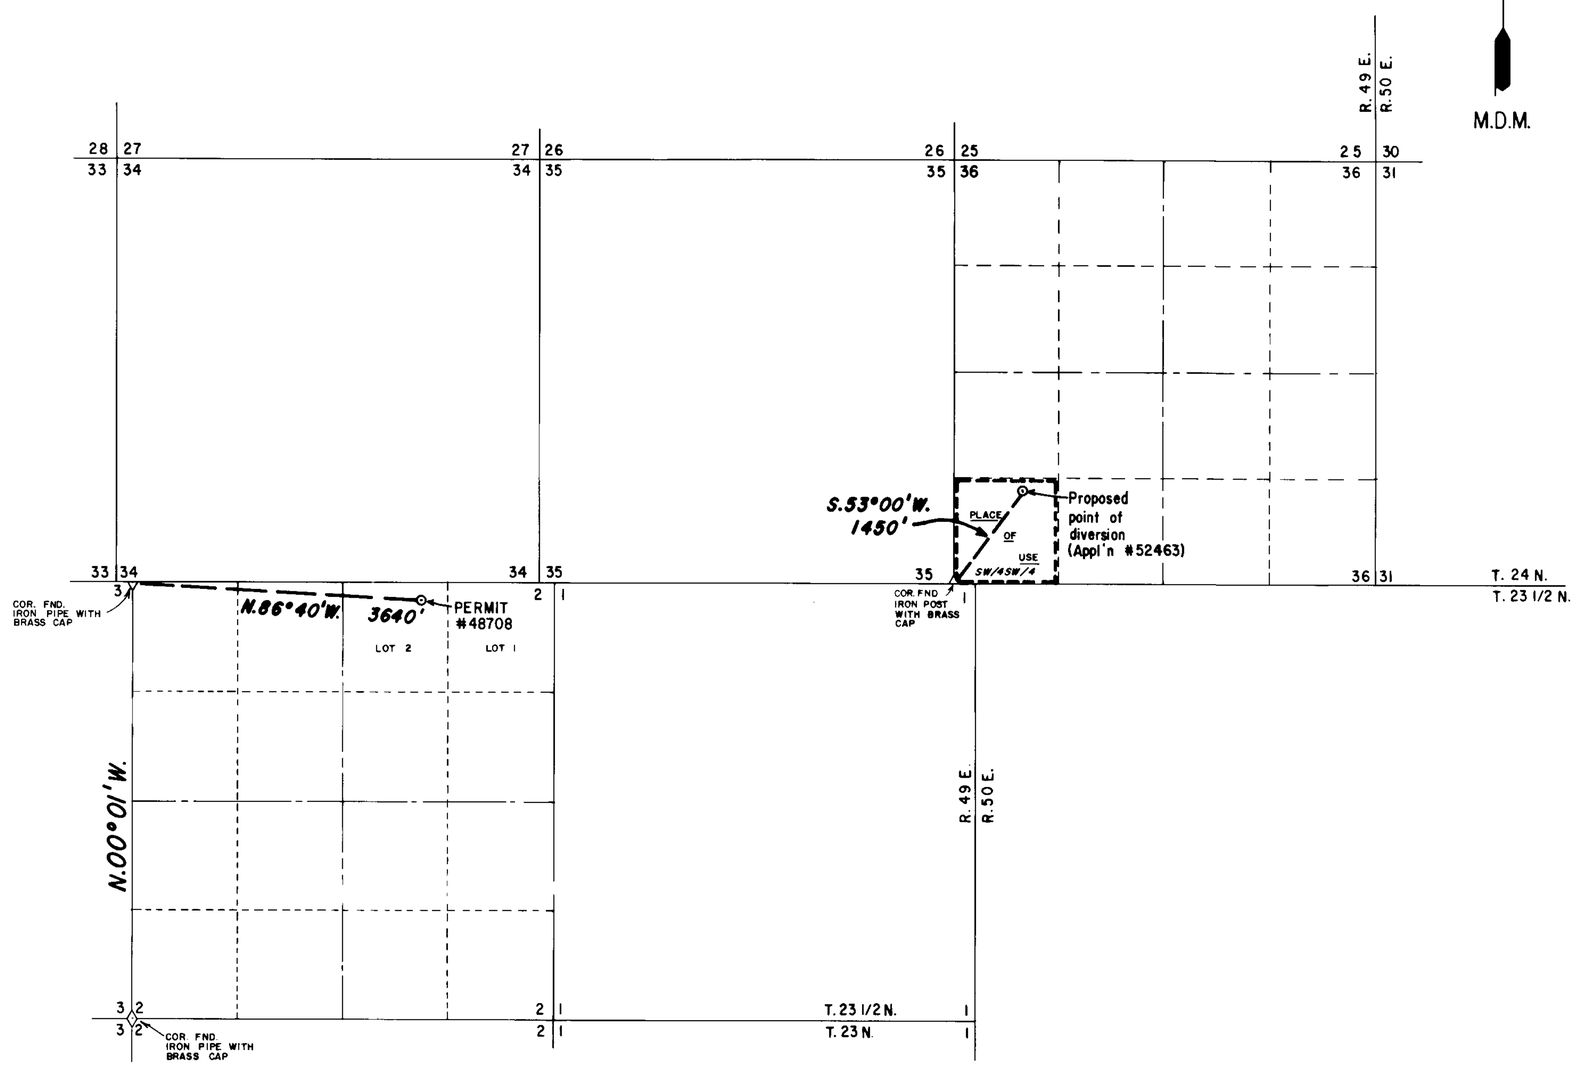

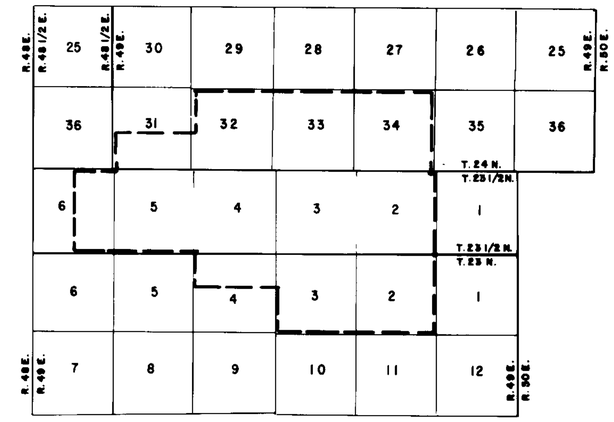

EXISTING PLACE OF USE
SCALE: 1" = 5280'

STATE OF NEVADA
ss.
COUNTY OF ELKO

I, William A. Nisbet, being duly sworn, depose and say that this map, consisting of one sheet, has been drawn to the designated scale from a survey, made under my supervision and direction, completed on the 13th day of September, 1988; that it truly and correctly represents the proposed location and extent of the works used to divert water from underground sources in Elko County by Silver State Mining Corporation for mining, milling, & domestic purposes. That the proposed point of diversion, the approximate location and size of the diverting channel, other conduit, the place of use, and the location and names of all other works or streams which are crossed by, or connected with, said works, are fully and correctly designated thereon.

William A. Nisbet
STATE WATER RIGHT SURVEYOR NO. 4

REGISTERED LAND SURVEYOR - STATE OF NEVADA
WILLIAM A. NISBET
9/15/88
3605

Subscribed and sworn to before me this 15th day of Sept., 1988.
NOTARY PUBLIC in and for ELKO COUNTY, NEVADA.

Leora Bernadot

LEORA BERNADOT
Notary Public - State of Nevada
Elko County, Nevada
Commission Expires May 2, 1990

Basis of bearings: East line of Sec. 3, T.23½N.,R.49E.,M.D.M., being N.00°01'W., as shown on G.L.O. plat approved Feb. 18, 1929.

0 1000 2000 3000 4000 5000
SCALE: 1" = 1000'

(APPL'N #52463)

FILED
OCT 27 1988
STATE ENGINEER'S OFFICE

NO	BY	DATE	DESCRIPTION	CHK'D	APP'D
			REVISIONS		

DRAWN BY SHR | APPROVED BY
JOB NO. 2032.001 | DATE SEPT. 1988

MAP

TO ACCOMPANY APPLICATION TO CHANGE THE POINT OF DIVERSION AND PLACE OF USE OF A PORTION OF WATER HERETOFORE APPROPRIATED UNDER PERMIT 48708

for

MINING, MILLING & DOMESTIC PURPOSES

by

SILVER STATE MINING CORPORATION

FROM UNDERGROUND SOURCES

E C CHILTON ENGINEERING
421 COURT ST. ELKO, NEVADA

W88011 | 1/1

52463