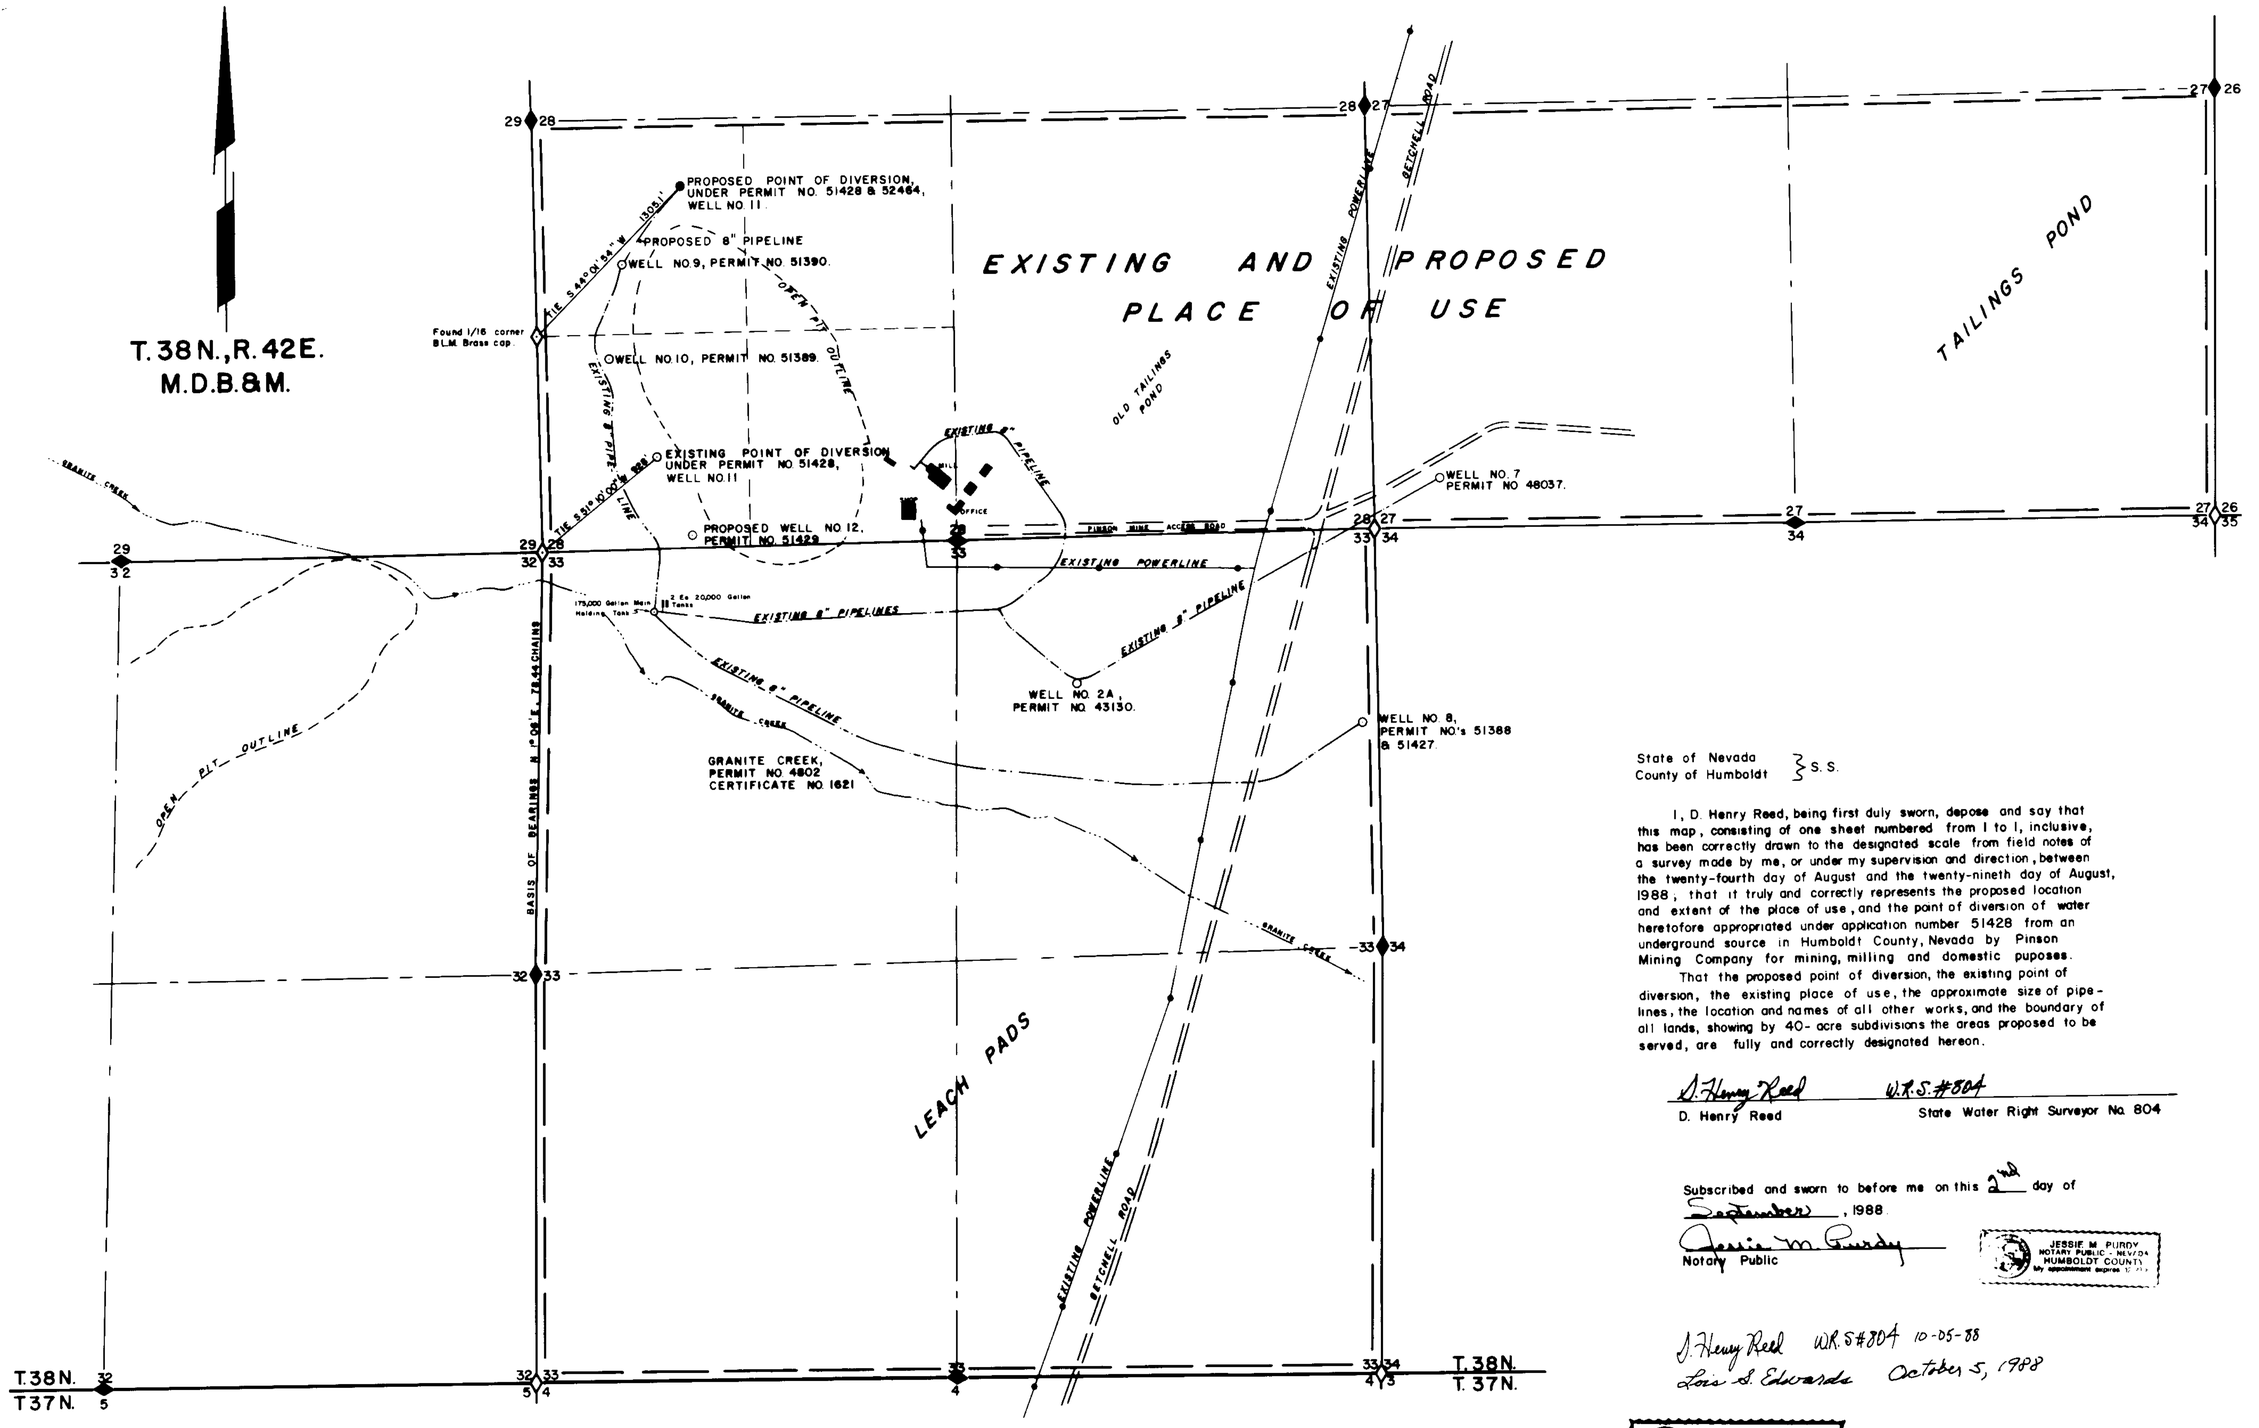

State of Nevada
County of Humboldt } S. S.

I, D. Henry Reed, being first duly sworn, depose and say that this map, consisting of one sheet numbered from 1 to 1, inclusive, has been correctly drawn to the designated scale from field notes of a survey made by me, or under my supervision and direction, between the twenty-fourth day of August and the twenty-nineth day of August, 1988, that it truly and correctly represents the proposed location and extent of the place of use, and the point of diversion of water heretofore appropriated under application number 51428 from an underground source in Humboldt County, Nevada by Pinson Mining Company for mining, milling and domestic puposes.

That the proposed point of diversion, the existing point of diversion, the existing place of use, the approximate size of pipelines, the location and names of all other works, and the boundary of all lands, showing by 40-acre subdivisions the areas proposed to be served, are fully and correctly designated hereon.

D. Henry Reed W.R.S. #804
D. Henry Reed — State Water Right Surveyor No. 804

Subscribed and sworn to before me on this 2nd day of September, 1988.
Jessie M. Purdy
Notary Public

JESSIE M. PURDY
NOTARY PUBLIC - NEVADA
HUMBOLDT COUNTY
My appointment expires 5-20-91

D. Henry Reed W.R.S. #804 10-05-88
Lois S. Edwards October 5, 1988

LOIS S. EDWARDS
NOTARY PUBLIC - NEVADA
CARSON CITY
My Appt. Expires Jan. 8, 1992

SCALE 1"=500'

500' 400 200 500' 1000' 1500'

NOTES:

Basis of bearings taken from B.L.M. Dependent Resurvey of T.38N., R.42E., M.D.B.&M. Dated May 31, 1966.

Well nos. 9, 10, 11 & 12 are required for dewatering of the open pit.

All wells have been applied for under separate applications.

Well nos. 2A, 7, 8, 9 & 10 are existing.

Indicated power poles are not in actual locations.

LEGEND:

- Creek
- Existing Powerlines
- Existing Pipelines.
- Proposed Pipeline
- Existing Roads
- ◇ Indicates found section corner B.L.M. brass cap.
- ◆ Indicates found 1/4 corner, B.L.M. brass cap.
- ● Indicates location of well under this application.
- ○ Indicates location of existing well or proposed site of well.

STATE ENGINEER'S OFFICE
'88 OCT -5 A10:32

FILED
SEP 1988
STATE ENGINEER'S OFFICE

CERTIFICATE No. 14225 ISSUED 9-27-95

Map To Accompany Application To Change The Point Of Diversion Under Permit No. 51428 For Mining, Milling And Domestic Purposes By Pinson Mining Company From An Underground Source In Humboldt County, Nevada

65630 52464