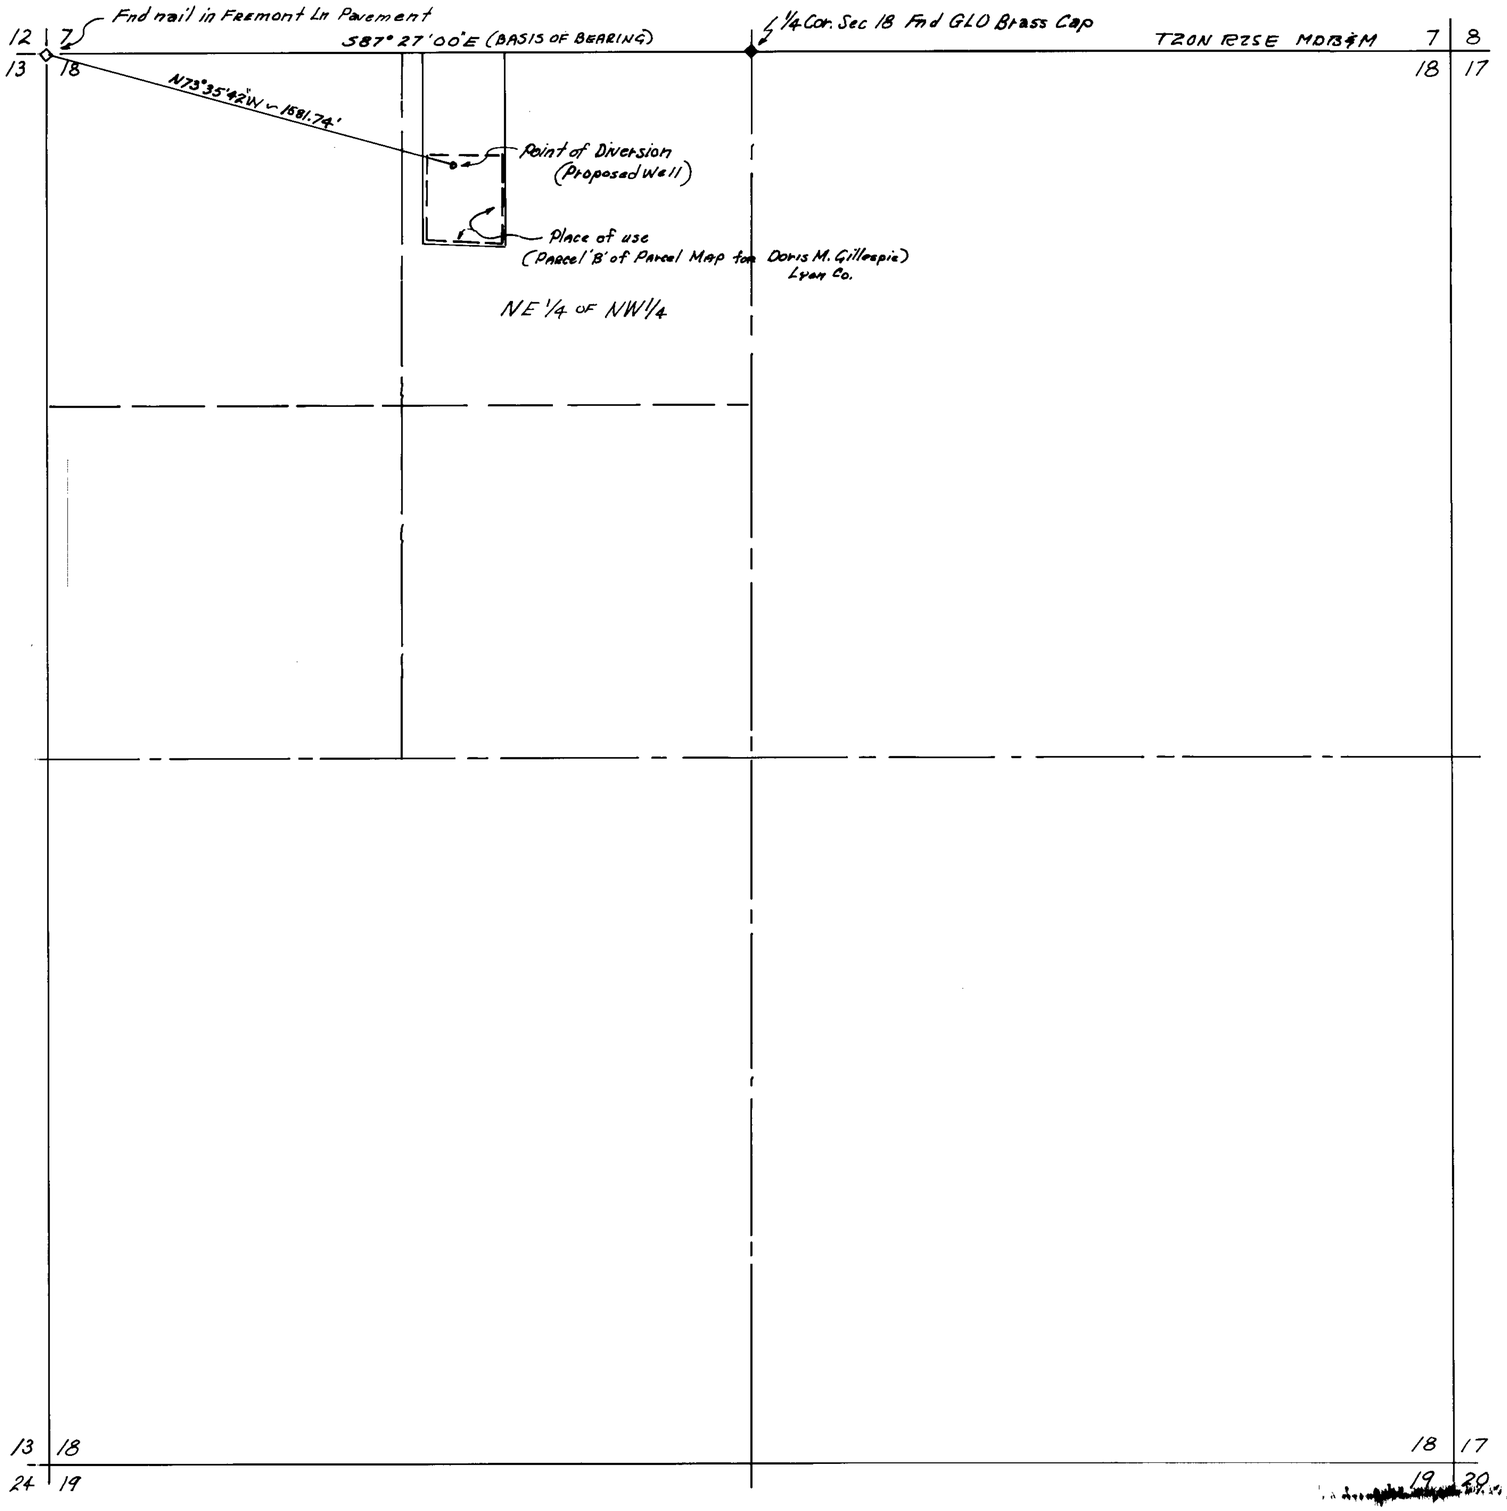

Scale 1" = 300'

BASIS OF BEARING:
The north line of Section 18 T20N R25E MDB&M as shown on ROS #1745 Lyon County Records Bears S87°27'00"E.

STATE OF NEVADA
COUNTY OF LYON S.S.

I, George H. Denson, being first duly sworn, depose and say that this map consisting of one sheet has been correctly drawn to the designated scale from field notes of a survey made under my supervision November 1, 1988 and that it truly and correctly represents location and extent of proposed works to divert water from underground sources for Industrial purposes by Frank Gillespie in Lyon County, Nevada

George H Denson
George H. Denson State water right Surveyer No. 455

Subscribed and sworn before me this 2nd day of December 1988

CHARLOTTE KING
Notary Public - State of Nevada
Appointment Recorded in Lyon County
MY APPOINTMENT EXPIRES FEB. 13, 1992

Charlotte King
NOTARY PUBLIC

0 300 600 800 1200 1500
Scale 1" = 300'

52474

FILED
DEC 12 1988
STATE ENGINEER'S OFFICE

PREPARED BY
LIAHONA ENGINEERING
P.O. Box 1059
FERNLEY, NEVADA

MAP
To Accompany Application No. 52474 to appropriate water for Industrial purposes
By: Frank R Gillespie
From: An Underground Source in Lyon County, Nevada

'88 DEC 12 A9:20
STATE ENGINEERS OFFICE

52474 CERTIFICATE No. 14829 ISSUED 01-21-98

88-111

52474