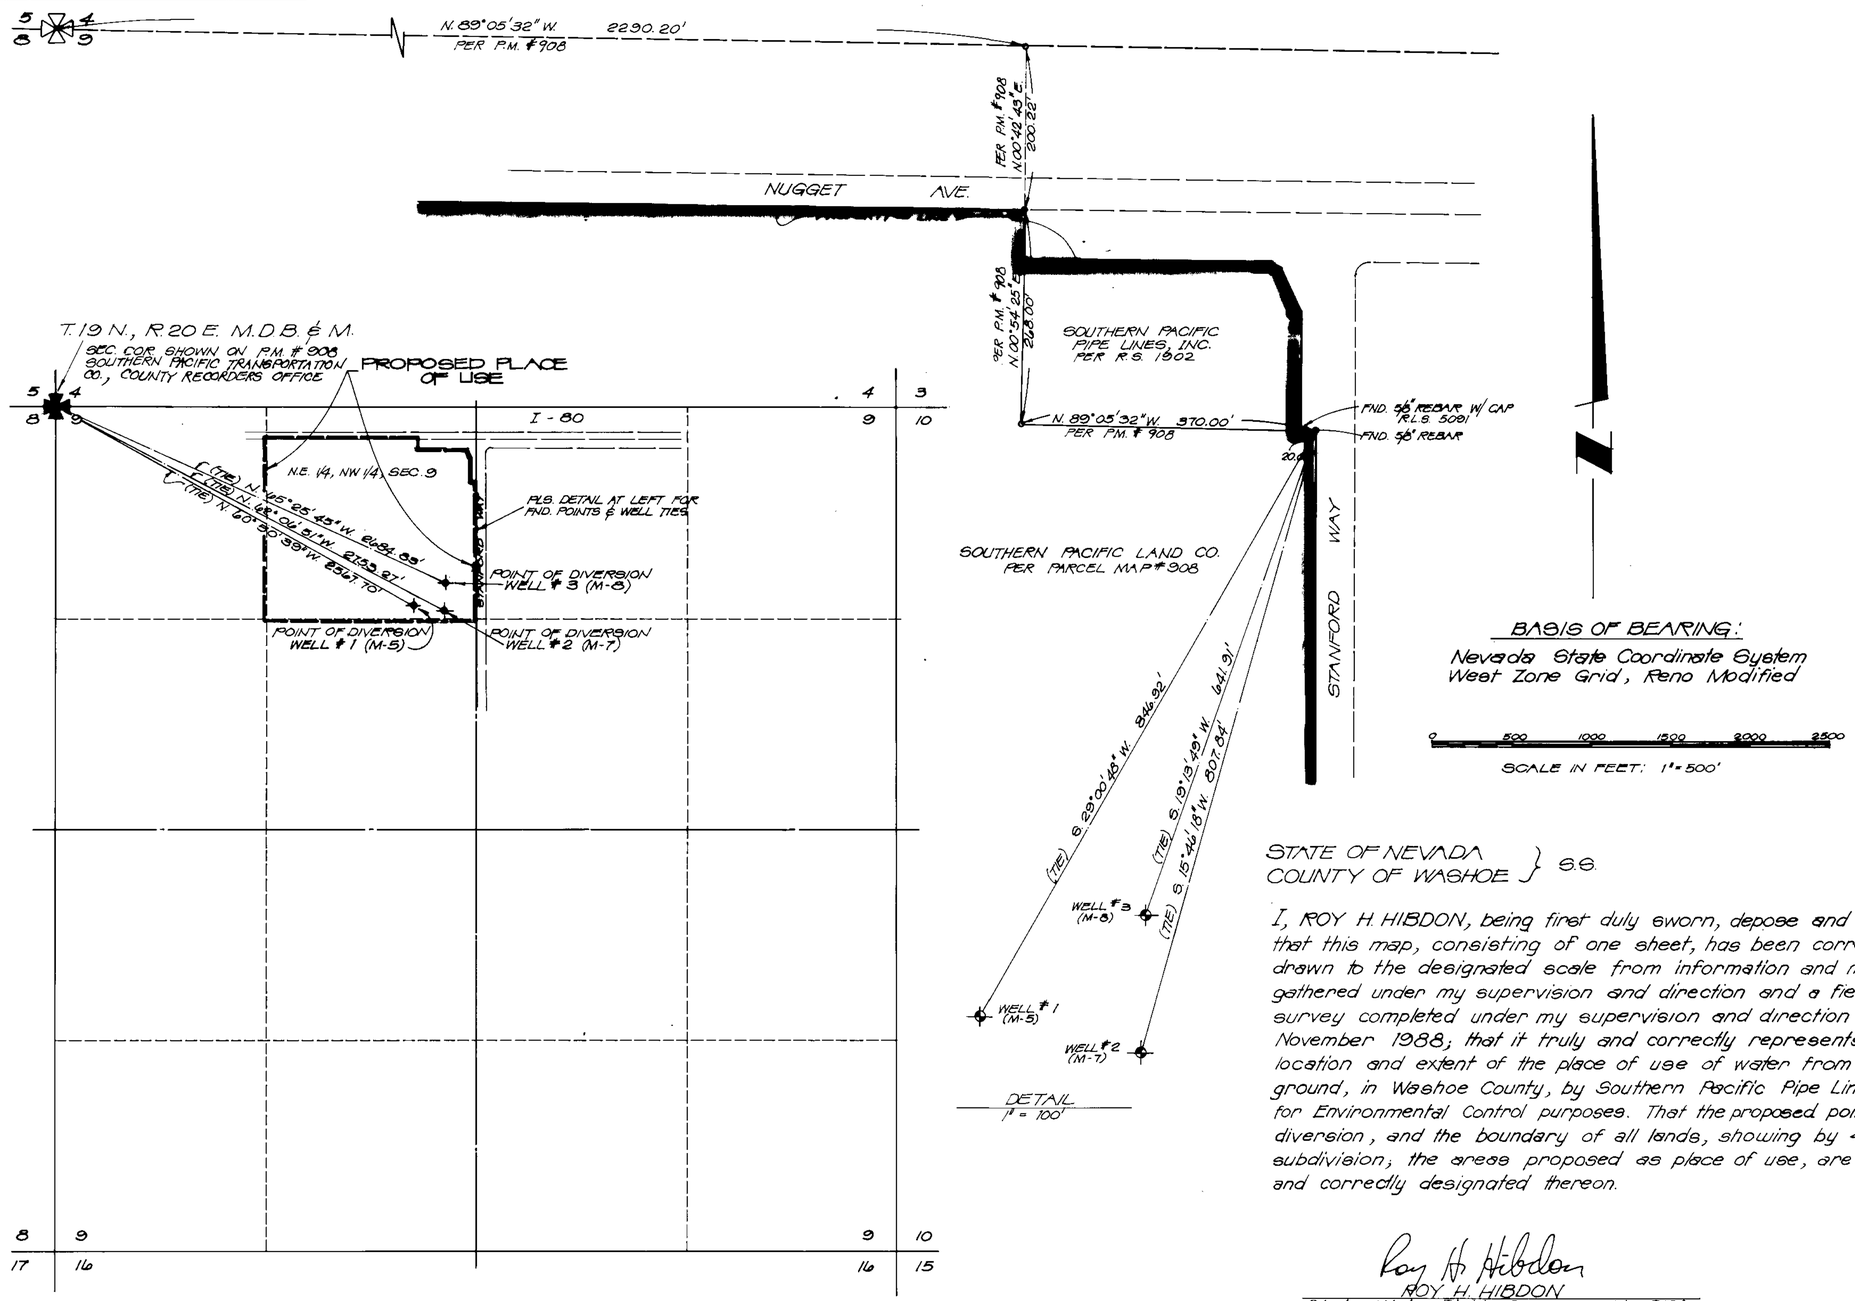

STATE OF NEVADA
COUNTY OF WASHOE } S.S.

I, ROY H. HIBDON, being first duly sworn, depose and say that this map, consisting of one sheet, has been correctly drawn to the designated scale from information and maps gathered under my supervision and direction and a field survey completed under my supervision and direction in November 1988; that it truly and correctly represents the location and extent of the place of use of water from underground, in Washoe County, by Southern Pacific Pipe Lines, Inc., for Environmental Control purposes. That the proposed points of diversion, and the boundary of all lands, showing by 40 acre subdivision; the areas proposed as place of use, are fully and correctly designated thereon.

Roy H. Hibdon
ROY H. HIBDON
State Water Rights Surveyor No. 370

Subscribed and sworn to me this 1st, day of December, 1988.

Rebecca J. White
Notary Public in and for Washoe Co., Nevada

REBECCA J. WHITE
Notary Public - State of Nevada
Appointment Recorded in Washoe County
MY APPOINTMENT EXPIRES DEC. 11, 1988

NOTE:

All proposed points of diversion are in the NE 1/4, NW 1/4 of Section 9, T.19 N., R.20 E., M.D.B. & M.

MAP

TO ACCOMPANY APPLICATION FOR ENVIRONMENTAL CONTROL PURPOSES BY SOUTHERN PACIFIC PIPE LINES, INC., (S.P.P.L.) FROM UNDERGROUND SOURCE.

ROY H. HIBDON CIVIL ENGINEERING CONSULTANT 1479 So. Wells Ave. Reno Nevada Suite 15 Tel. (702) 323-4801	scale 1" = date 11-29-88 drawn by R.T. job no. 58037	sheet number 1 OF one

59182 E 52475