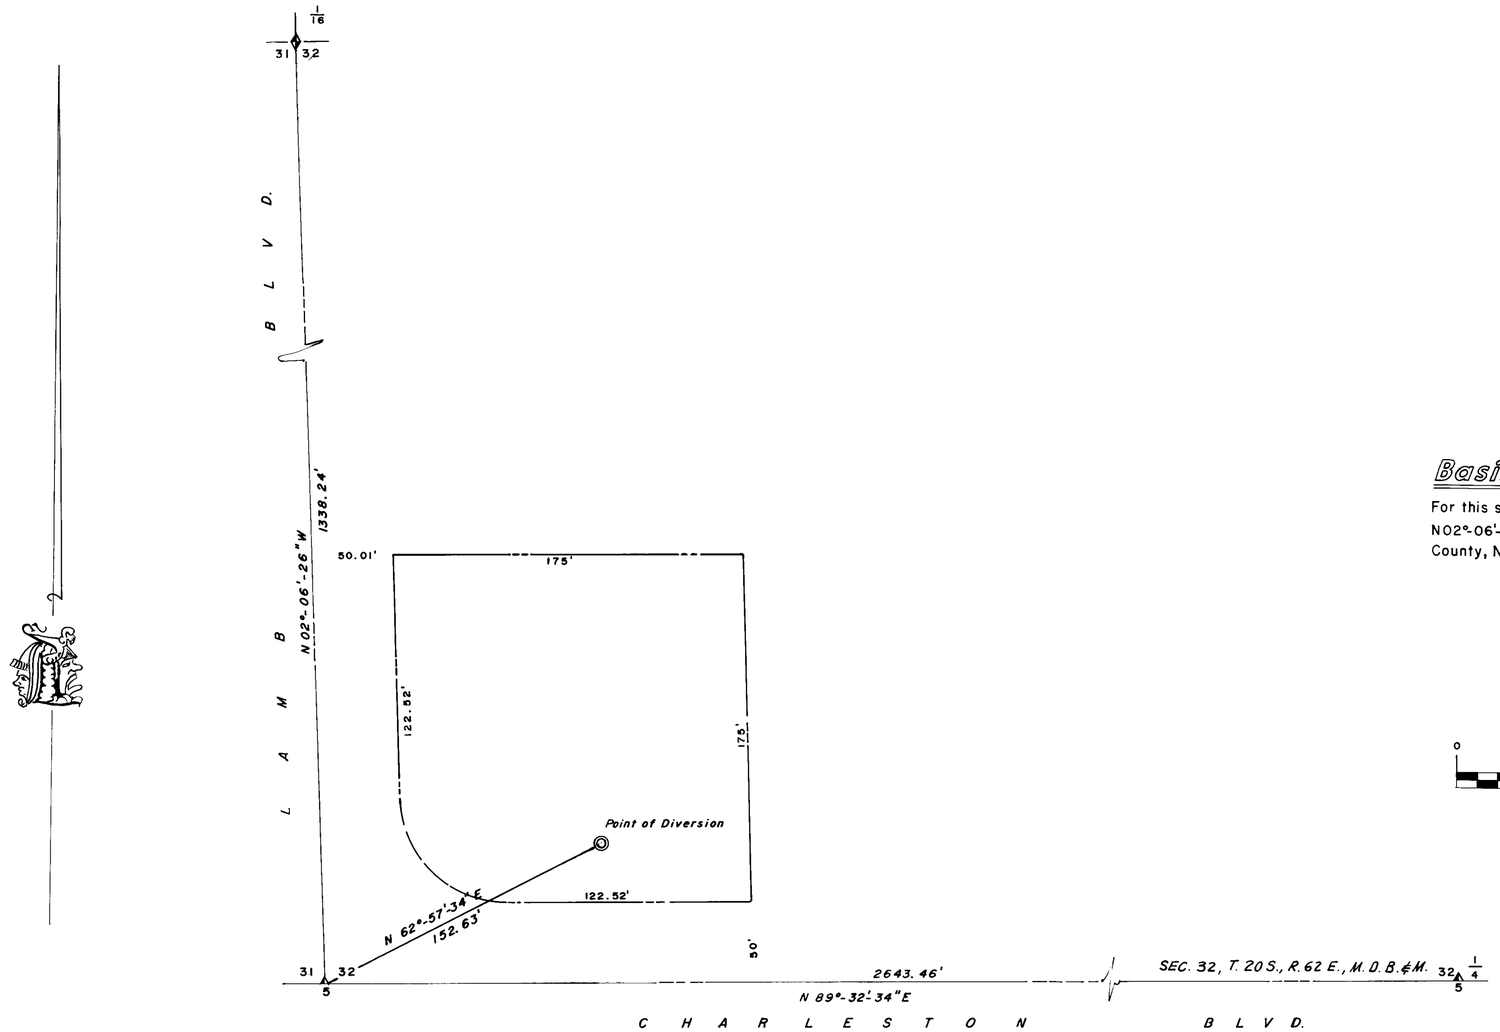

Basis of Bearings

For this survey is the center line of Lamb Boulevard and shown as N02°-06'-26"W in File 34, Page 63, in the office of Recorder, Clark County, Nevada.

0 50 100 200

1" = 40'

LEGEND

Found City of Las Vegas monument

Surveyor's Certificate

I, Ben G. Sweet Jr., first being duly sworn, depose and say that this map consisting of one sheet has been correctly drawn to the designated scale from notes of a survey made by me and completed on the 24th day of August 1988., and that it correctly represents the proposed location and extent of the works use to divert water from the Las Vegas Artesian Basin in Clark County, Nevada by National Convenience Stores Inc. for Enviornmental Control purposes; and that the proposed point of diversion, the approximate location of the diverting channel and all other works which will cross or connect with the proposed works are fully and correctly shown hereon.

Ben G. Sweet Jr.
State Water Right Surveyor N° 322

STATE WATER-RIGHT SURVEYOR
BEN G. SWEET JR.
No. 322

Subscribed and sworn to before me
this 30th day of August 1988
Notary Public in and for Clark County, Nevada.

Earlene F. Gordon

NOTARY PUBLIC STATE OF NEVADA
COUNTY OF CLARK
EARLENE F. GORDON
My Appointment Expires
[illegible]

FILED
SEP 13 1988
STATE ENGINEER'S OFFICE

MAP
TO ACCOMPANY APPLICATION TO
APPROPRIATE WATER FOR
ENVIRONMENTAL CONTROL PURPOSES
BY
NATIONAL CONVENIENCE STORES INC.

FROM THE LAS VEGAS ARTESIAN BASIN
CLARK COUNTY, NEVADA.

52496 E