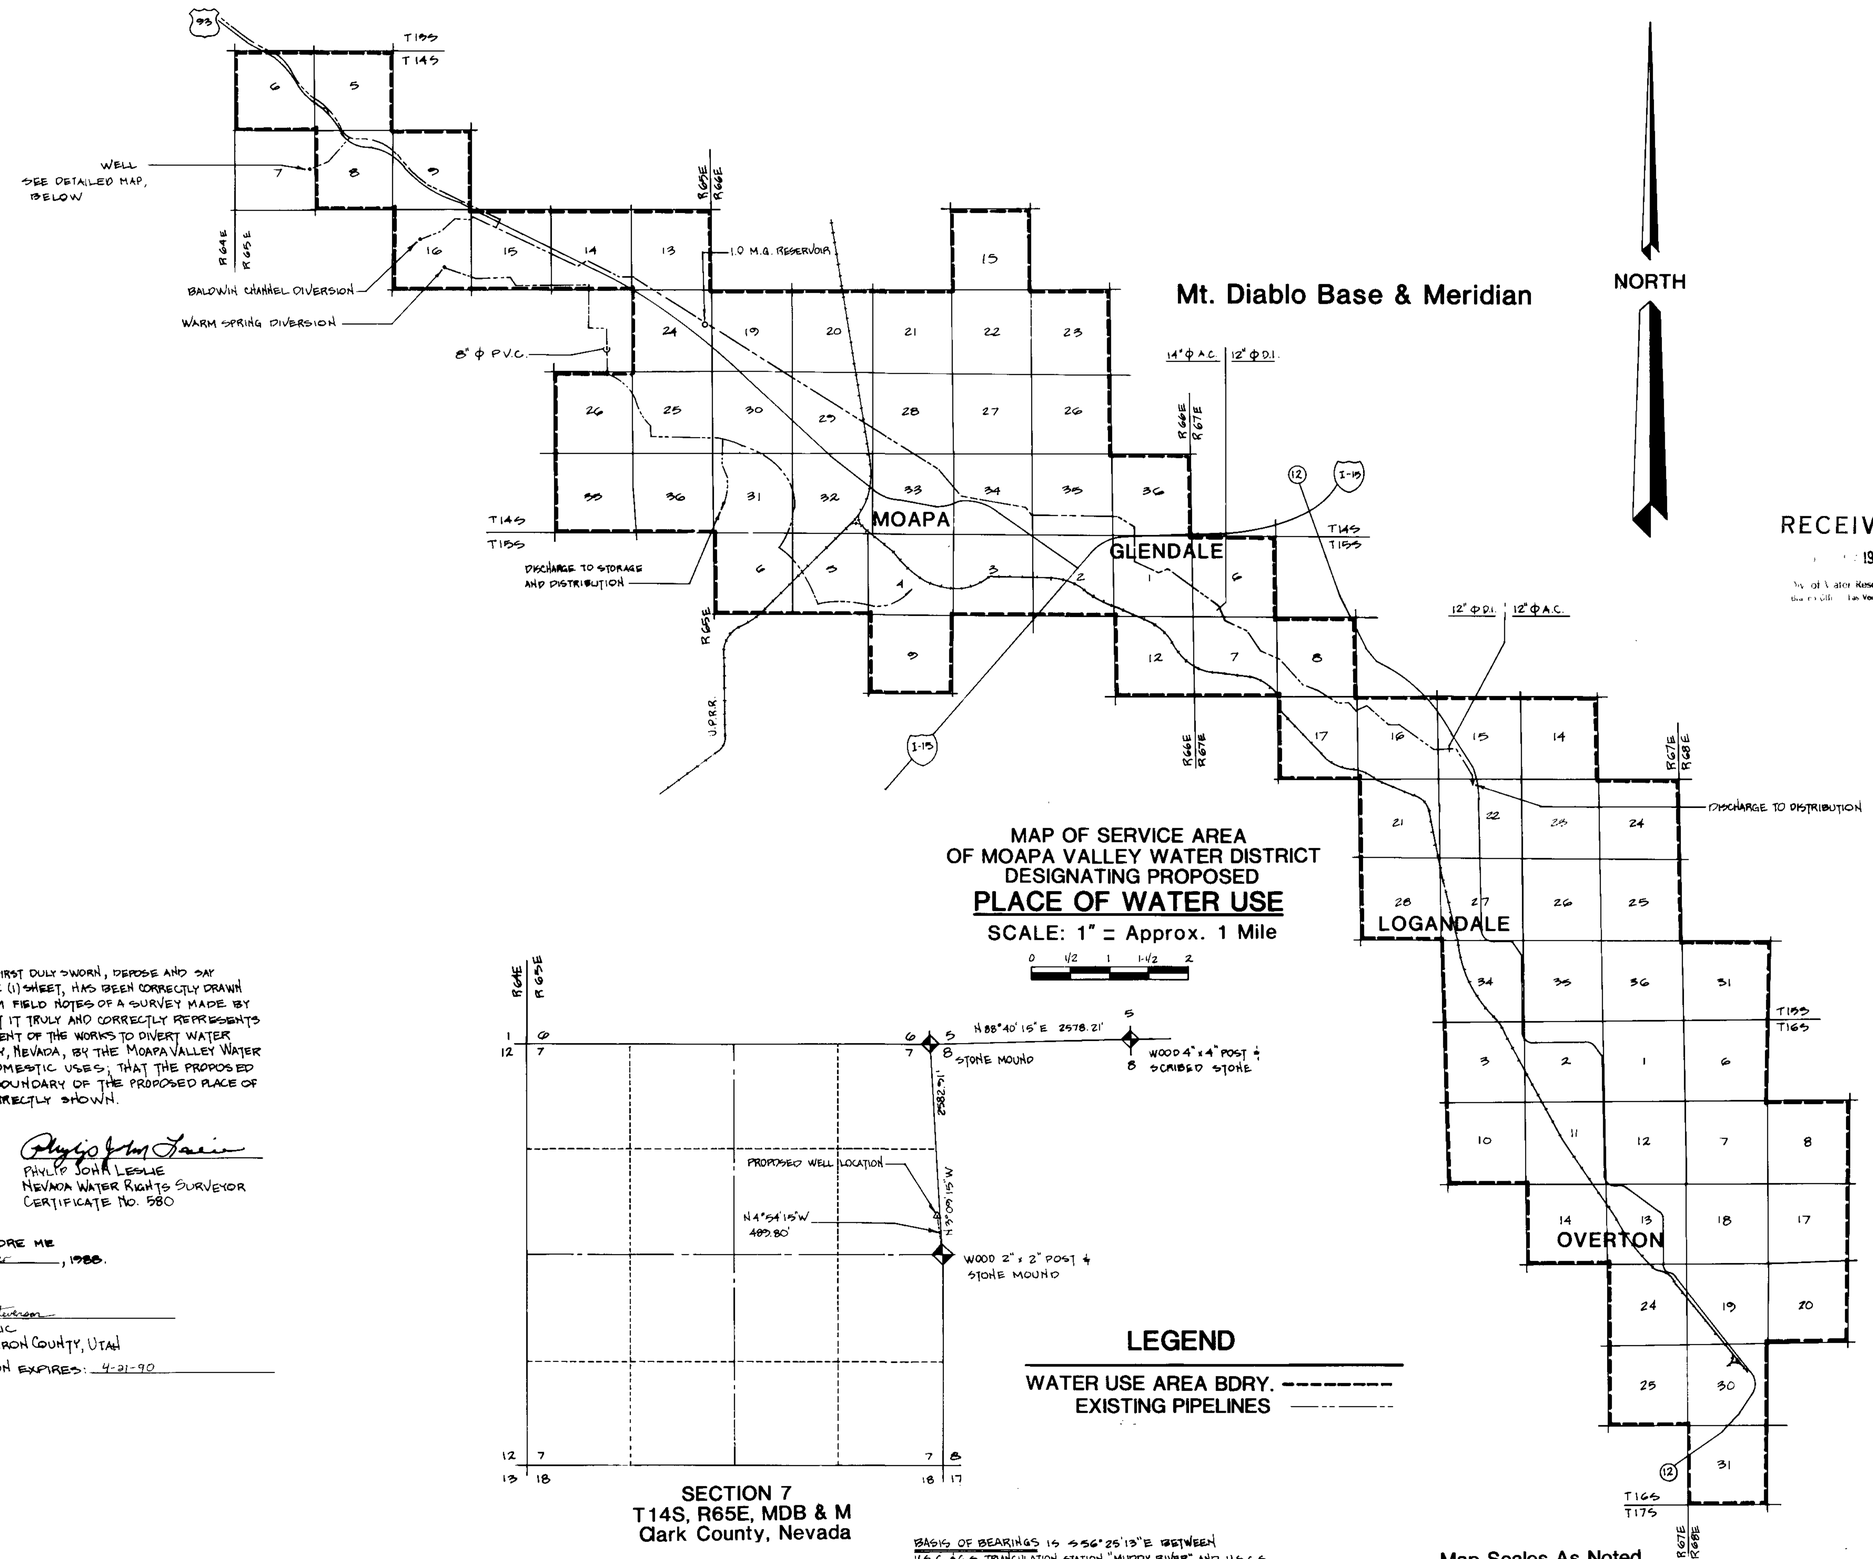

MAP OF SERVICE AREA
OF MOAPA VALLEY WATER DISTRICT
DESIGNATING PROPOSED
PLACE OF WATER USE
SCALE: 1" = Approx. 1 Mile

SECTION 7
T14S, R65E, MDB & M
Clark County, Nevada

LEGEND

WATER USE AREA BDRY. ---------
EXISTING PIPELINES —·—·—

STATE OF UTAH
COUNTY OF IRON : SS:

I, PHYLIP JOHN LESLIE, BEING FIRST DULY SWORN, DEPOSE AND SAY THAT THIS MAP, CONSISTING OF ONE (1) SHEET, HAS BEEN CORRECTLY DRAWN TO THE DESIGNATED SCALE FROM FIELD NOTES OF A SURVEY MADE BY ME ON AUGUST 31, 1988 ; THAT IT TRULY AND CORRECTLY REPRESENTS THE PROPOSED LOCATION AND EXTENT OF THE WORKS TO DIVERT WATER FROM A WELL IN CLARK COUNTY, NEVADA, BY THE MOAPA VALLEY WATER DISTRICT FOR MUNICIPAL AND DOMESTIC USES; THAT THE PROPOSED POINT OF DIVERSION AND THE BOUNDARY OF THE PROPOSED PLACE OF WATER USE ARE FULLY AND CORRECTLY SHOWN.

Phylip John Leslie
PHYLIP JOHN LESLIE
NEVADA WATER RIGHTS SURVEYOR
CERTIFICATE No. 580

SUBSCRIBED & SWORN TO BEFORE ME
THIS 3rd DAY OF November, 1988.

KELLI STEVENSON
SEAL NOTARY PUBLIC STATE OF UTAH SEAL

Kelli Stevenson
NOTARY PUBLIC
RESIDING IN IRON COUNTY, UTAH
MY COMMISSION EXPIRES: 4-21-90

BASIS OF BEARINGS IS S56°25'13"E BETWEEN U.S.C. & G.S. TRIANGULATION STATION "MUDDY RIVER" AND U.S.G.S. ELEV. B.M. NO. K-301, NEAR THE E 1/4 COR., SECTION 15, T14S, R65E, M.D.B. & M.

PROPOSED POINT OF DIVERSION
SCALE: 1" = 1,000'

Map Scales As Noted

RECEIVED
1988
Div. of Water Resources
Las Vegas, NV

FILED
NOV 16 1988
STATE ENGINEER'S OFFICE

Rowley • Leslie • Elliott
RLE ASSOCIATES
444 SOUTH MAIN • P.O. Box 1210
CEDAR CITY • UTAH 84720

ARCHITECTURE ENGINEERING SURVEYING PLANNING
801 • 586 • 9474

MAP
To Accompany Application For Permission To Change Point Of Diversion
Serial No. 52520
BY: Moapa Valley Water District
FROM: A Well in Sec. 7, T14S, R65E, MDB & M

64724T 63496T 59062T 58269 55450 52520