Townships 20 & 21 North, Range 20 East, M.D.M.

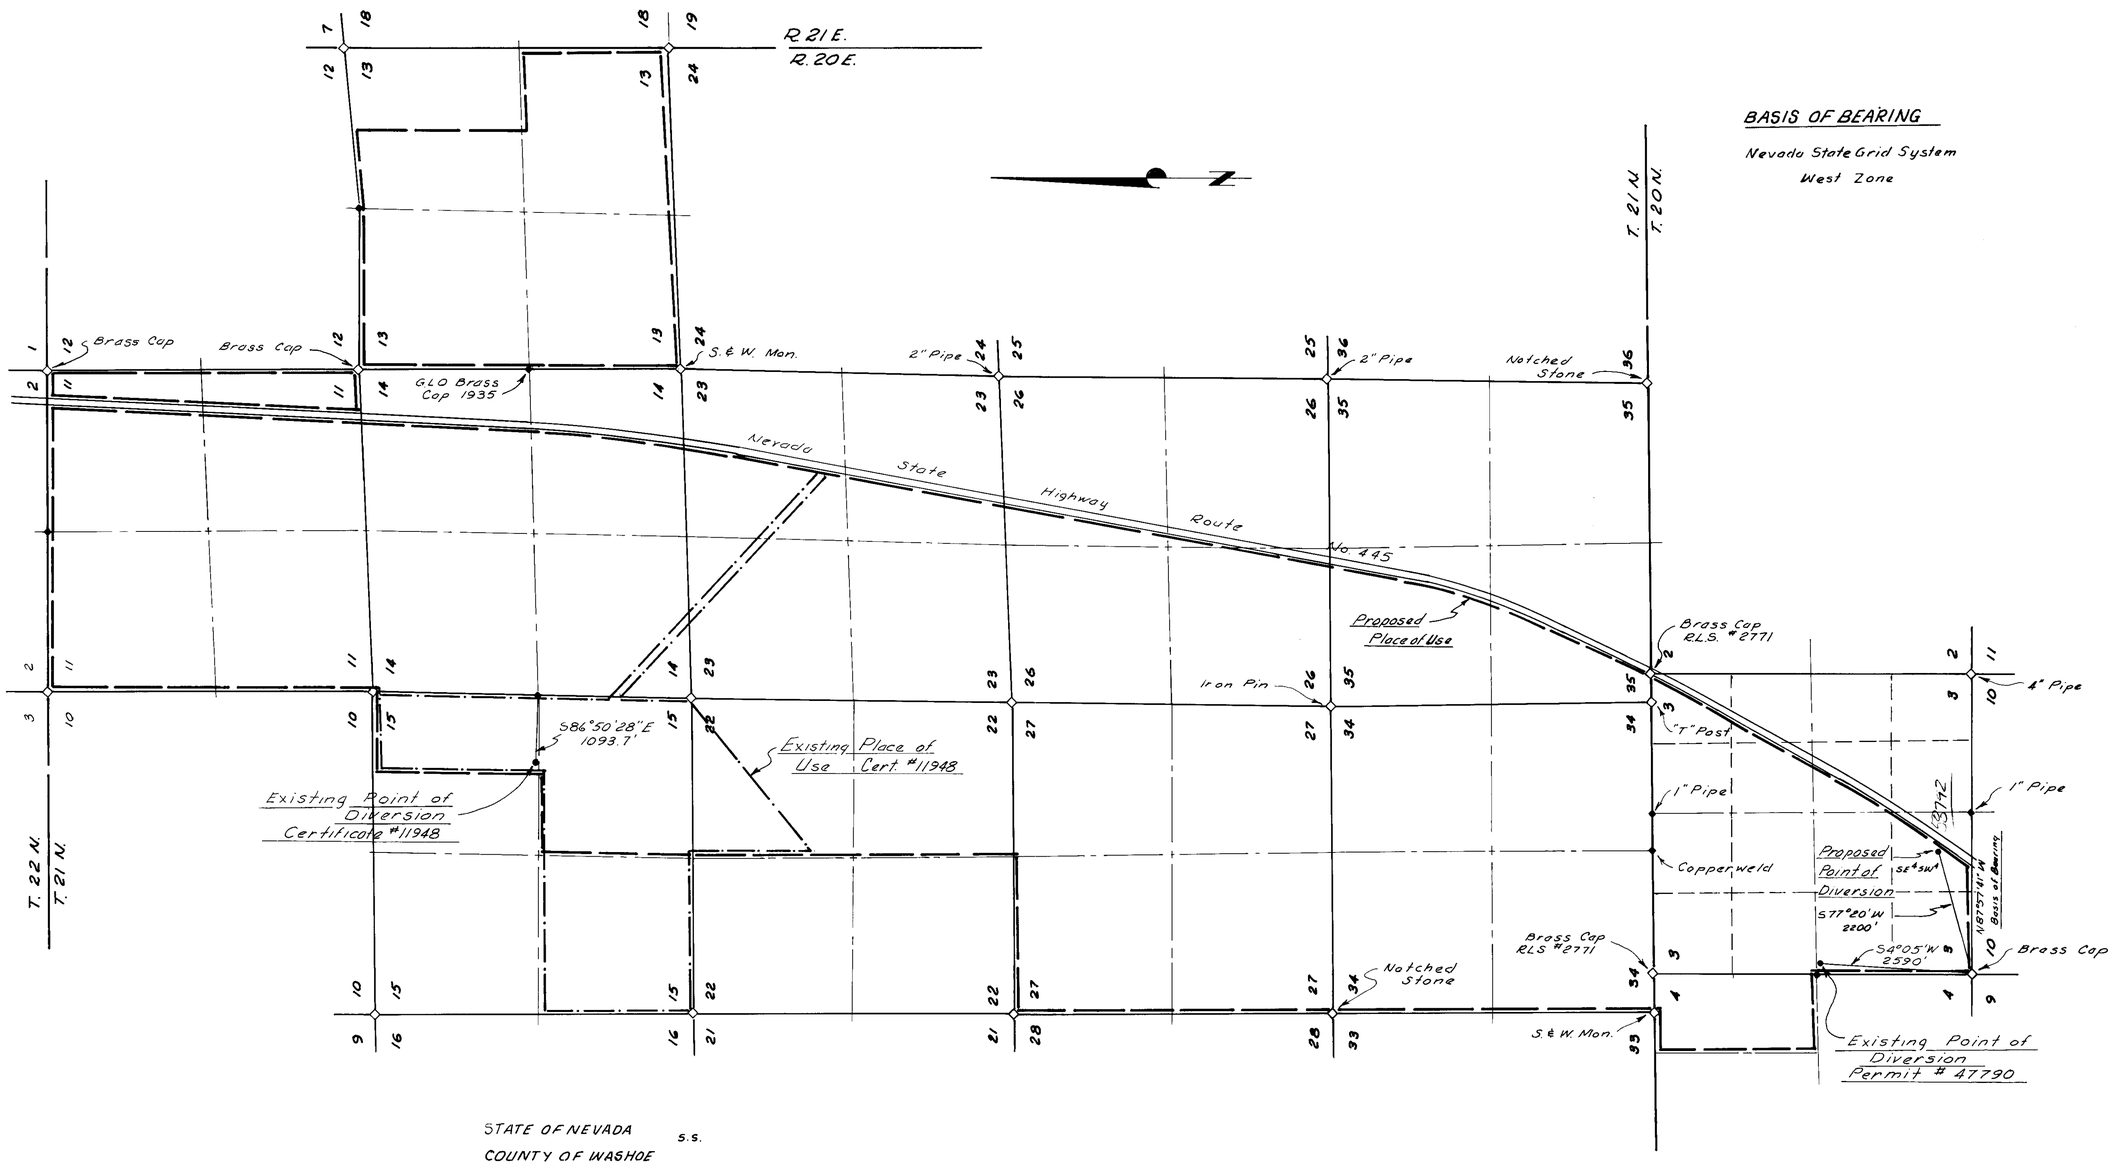

STATE OF NEVADA s.s.
COUNTY OF WASHOE

I, Walter L. Neitz, being first duly sworn, depose and say that this map is correctly drawn to the designated scale, that the map truly represents the proposed works to divert water from an Underground Source in Washoe County for Quasi-Municipal purposes. That the proposed point of diversion and the boundary of all lands wherein the waters are to be used are fully and correctly designated hereon.

52588 CERTIFICATE NO. 18296 10-20-11

Walter L. Neitz
Walter L. Neitz, State Water Right Surveyor #375

Subscribed and sworn to before me, a Notary Public in and for Washoe County, Nevada, this 5th day of October, 1988.

Nina N. Knox
Notary Public

Scale in Feet
1000 500 0 1000 2000 3000 4000
Scale - 1" = 1320'

52524 + 88

FILED
STATE ENGINEER'S OFFICE

Map To Accompany Applications
for Change in Manner and Place of Use and Change in Point of Diversion
under Permit Nos. 52524 and 52588
for Quasi-Municipal Purposes
by Walter L. Neitz
from Underground Sources
in Washoe County, Nevada

74244 58792 52588 52524