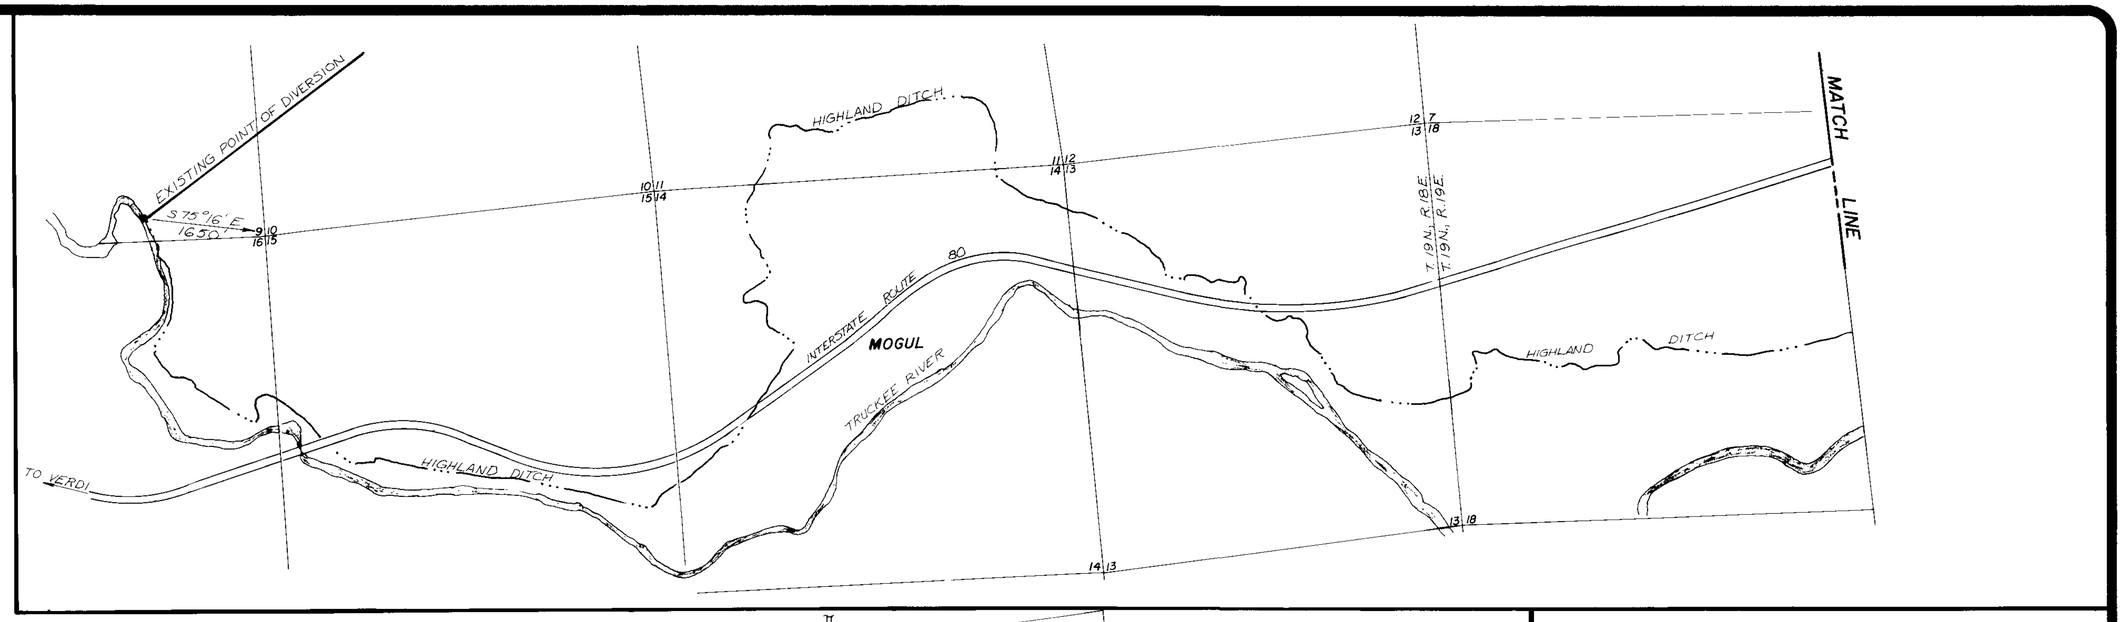

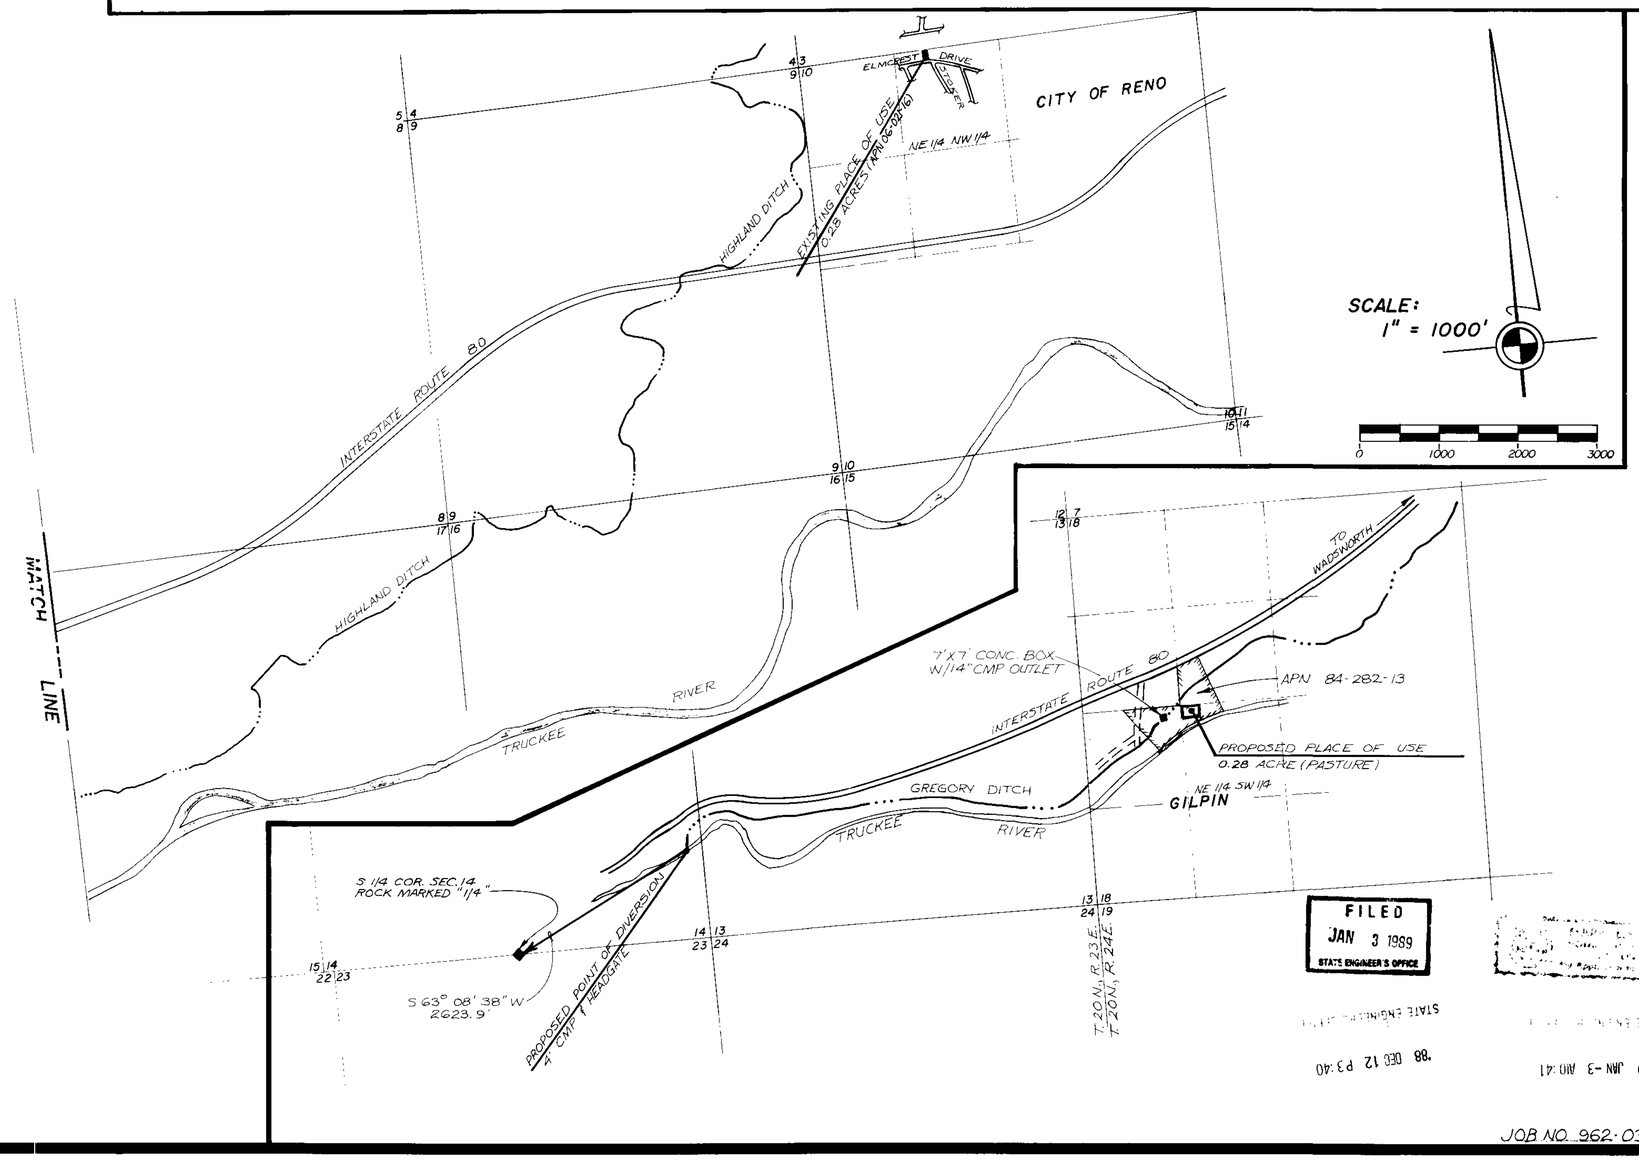

SCALE:
1" = 1000'

0 1000 2000 3000

BASIS OF BEARING

TRUE NORTH BEING THE WEST LINE OF THE NW 1/4 SEC. 18, T. 20 N., R. 24 E., M.D.B. M, AS SHOWN ON MAP TO ACCOMPANY APPLICATION, PERMIT SERIAL NO. 51558

STATE OF NEVADA
CARSON CITY SS

I, ROBERT F. LAUDER, BEING FIRST DULY SWORN DEPOSE AND SAY THAT THIS MAP CONSISTING OF ONE SHEET HAS BEEN CORRECTLY DRAWN TO THE DESIGNATED SCALE FROM FIELD NOTES OF A SURVEY MADE UNDER MY SUPERVISION, COMPLETED ON THE 1st DAY OF November 1988, THAT IT TRULY AND CORRECTLY REPRESENTS THE PROPOSED LOCATION AND EXTENT OF THE WORKS USED TO DIVERT WATER FROM THE TRUCKEE RIVER, IN WASHOE COUNTY BY JAMES R. AND ANNEROSE F. CARLILE FOR IRRIGATION PURPOSES. THAT THE PROPOSED POINT OF DIVERSION AND THE BOUNDARY OF ALL LANDS WHERE WATER IS PROPOSED TO BE USED, ARE FULLY AND CORRECTLY DESIGNATED HEREON.

Robert F. Lauder
STATE WATER RIGHT SURVEYOR NO. 789

SUBSCRIBED AND SWORN TO BEFORE ME THIS 6th DAY OF December, 1988, NOTARY PUBLIC IN AND FOR CARSON CITY, NEVADA.

Mary Ellen Kelly 52615

FILED
JAN 3 1989
STATE ENGINEER'S OFFICE

STATE ENGINEER'S OFFICE
'89 JAN -3 A10:41

STATE ENGINEER'S OFFICE
'88 DEC 12 P3:40

MAP TO ACCOMPANY

APPLICATION FOR PERMISSION TO CHANGE THE POINT OF DIVERSION AND PLACE OF USE OF A PORTION OF THE PUBLIC WATERS OF THE STATE OF NEVADA.
HERETOFORE, APPROPRIATED UNDER CLAIM NO. 127 OF THE TRUCKEE RIVER DECREE FOR IRRIGATION PURPOSES BY JAMES R. AND ANNEROSE F. CARLILE

WASHOE COUNTY NEVADA

LUMOS & ASSOCIATES, INC.
800 E. GRAVES LN.
CARSON CITY, NV 89706 (702) 883-7077

DATE: NOVEMBER 1, 1988
SHEET 1 OF 1

JOB NO. 962-03-1212.1

BRUNING 44.132

52615