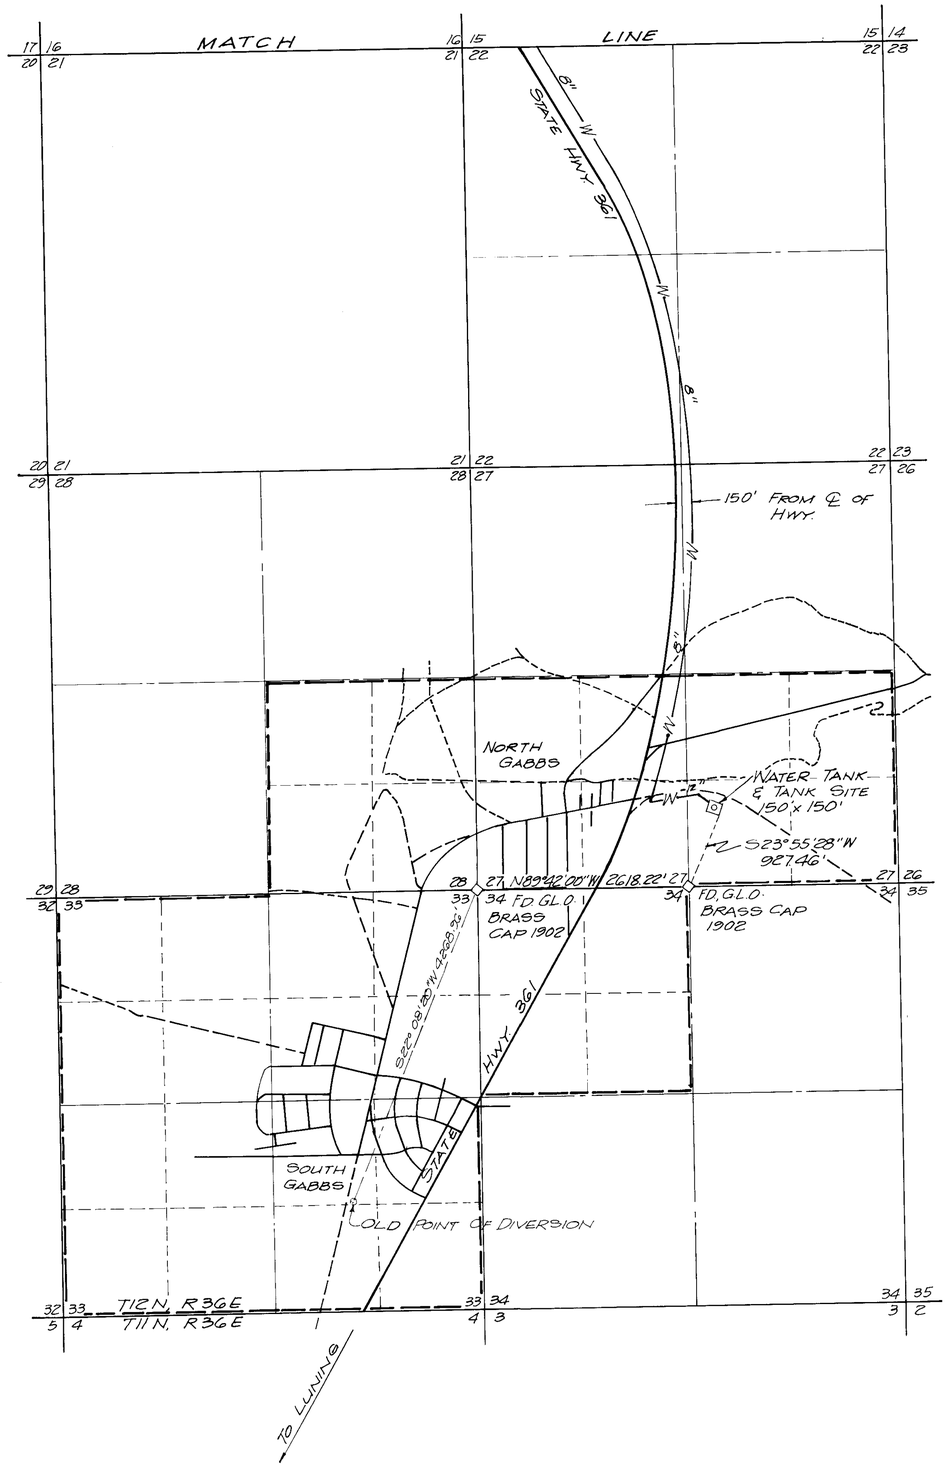

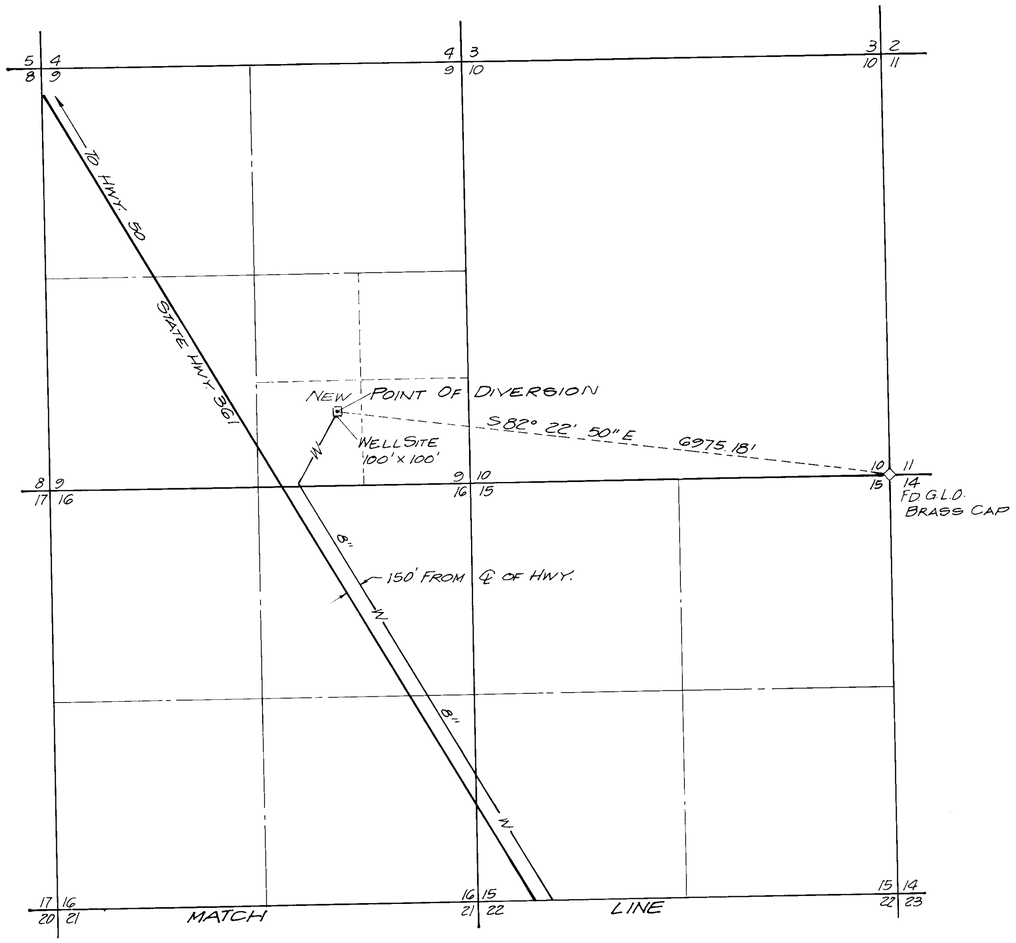

STATE OF NEVADA
COUNTY OF WASHOE } S.S.

I, ERIK BEYER, BEING FIRST DULY SWORN, DEPOSE AND SAY THAT THIS MAP, CONSISTING OF ONE (1) SHEET, HAS BEEN CORRECTLY DRAWN TO THE DESIGNATED SCALE FROM FIELD NOTES OF A SURVEY MADE UNDER MY SUPERVISION AND DIRECTION ON MAY 2 TO MAY 3, 1988; THAT IT TRULY AND CORRECTLY REPRESENTS THE PROPOSED LOCATION AND EXTENT OF THE WORKS USED TO DIVERT WATER FROM AN UNNAMED WELL IN NYE COUNTY, BY BASIC INC. FOR DOMESTIC AND MUNICIPAL PURPOSES THAT THE NEW POINT OF DIVERSION, THE APPROXIMATE LOCATION AND SIZE OF THE DIVERTING CHANNEL, ALL RESERVOIRS OR BASINS, THE LOCATION AND NAMES OF ALL OTHER WORKS WHICH WILL CROSS OR CONNECT WITH THE PROPOSED WORKS, AND THE BOUNDARY OF ALL LANDS, SHOWING BY 40-ACRE SUBDIVISIONS THE AREAS PROPOSED TO BE SERVED, ARE FULLY AND CORRECTLY DESIGNATED THEREON.

Erik Beyer
STATE WATER RIGHT SURVEYOR
NO. 680

SUBSCRIBED AND SWORN TO BEFORE ME THIS 2nd DAY OF NOVEMBER 1988.
NOTARY PUBLIC IN AND FOR WASHOE COUNTY, NEVADA.

Barbara Schuter

BASIS OF BEARINGS

SOUTH LINE OF THE SW 1/4 OF SECTION 27, T12N, R36E, M.D.B.&M., i.e. N89°42'00"W.

SCALE: 1" = 1000'

SCALE IN FEET
1000 0 1000 2000 3000 4000

52617

52617 CERTIFICATE NO. 17132 ISSUED 12-17-08

FILED
DEC 2 1988
STATE ENGINEER'S OFFICE

MAP
TO ACCOMPANY APPLICATION TO CHANGE POINT OF DIVERSION & PLACE OF USE
BY
BASIC, INC.

FOR MUNICIPAL AND DOMESTIC PURPOSES
FROM AN UNNAMED WELL IN
NYE COUNTY NEVADA

81418 76537 52617