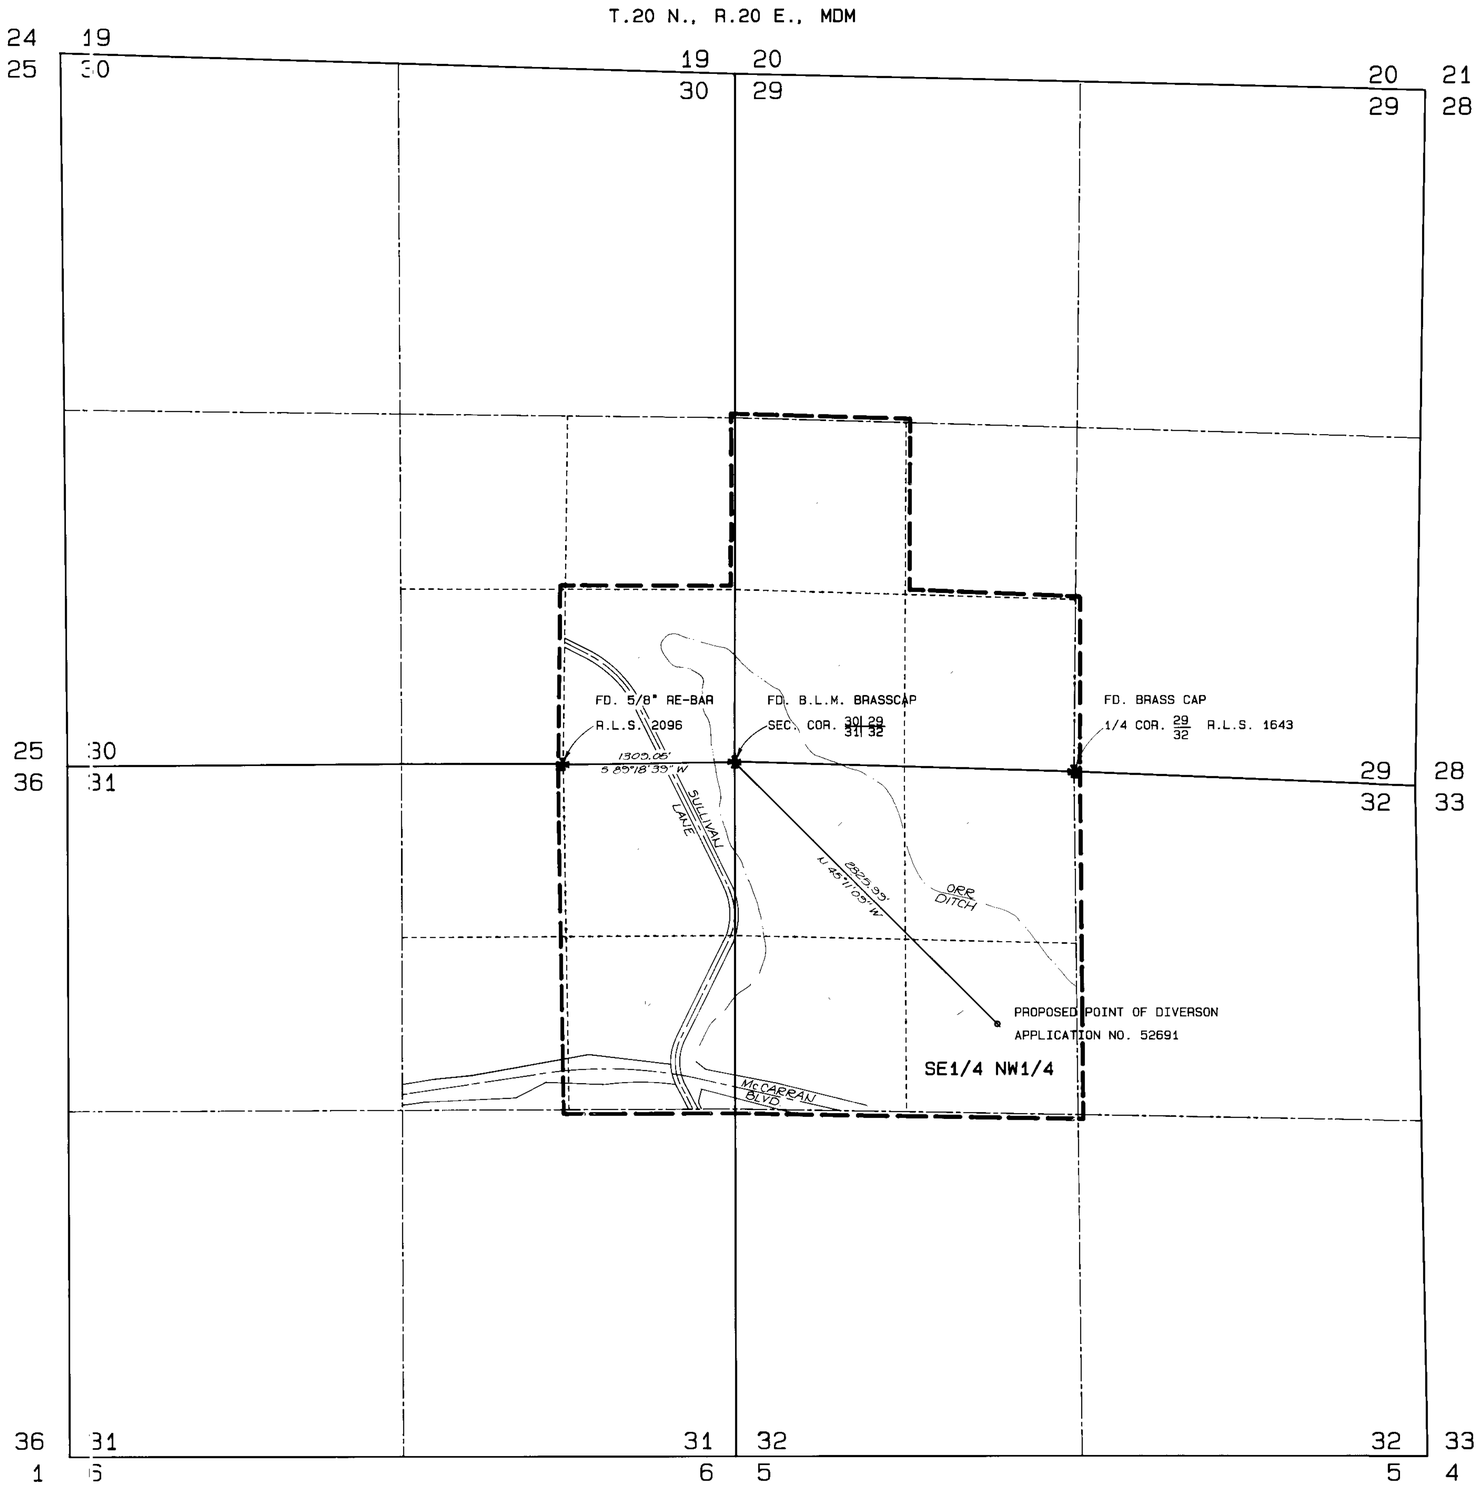

STATE OF NEVADA
S.S.
COUNTY OF WASHOE

I, MICHAEL D. BUSCHELMAN, BEING FIRST DULY SWORN, DEPOSE AND SAY THAT THIS MAP, CONSISTING OF ONE SHEET, HAS BEEN CORRECTLY DRAWN TO THE DESIGNATED SCALE FROM FIELD NOTES OF A SURVEY CONDUCTED UNDER MY SUPERVISION ON OR BEFORE NOVEMBER 7, 1988. THIS MAP TRULY AND CORRECTLY REPRESENTS THE PROPOSED POINT OF DIVERSION AND PLACE OF USE LOCATED IN WASHOE COUNTY, NEVADA, FOR RECREATION PURPOSES FROM AN UNDERGROUND SOURCE BY WASHOE COUNTY.

Michael D. Buschelman

MICHAEL D. BUSCHELMAN STATE WATER RIGHTS SURVEYOR # 792

SUBSCRIBED AND SWORN TO BEFORE ME THIS 15th DAY OF December, 1988.

DORIS A. FREDERICK
Notary Public - State of Nevada
Appointment Recorded In Washoe County
MY APPOINTMENT EXPIRES OCT. 28, 1990

Doris A. Frederick

NOTARY PUBLIC IN AND FOR WASHOE COUNTY, NEVADA

BASIS OF BEARINGS:

SOUTH LINE OF THE SE QUARTER OF THE SE QUARTER OF SECTION 30 T.20 N., R.20 E., MDM. BEARS N. 89° 18' 39" E. PER RECORD OF SURVEY MAP NO. 865 FOR CAPURRO-GAULT FILED JULY 22, 1974 UNDER FILE NO. 334575 IN WASHOE COUNTY RECORDERS OFFICE

1" = 600'

600 0 600 1200 1800 2400

APPLICATION NO. 52691

FILED
DEC 20 1988
STATE ENGINEER'S OFFICE

88 DEC 20 P4:24
STATE ENGINEER'S OFFICE

52691

MAP
TO ACCOMPANY APPLICATION TO APPROPRIATE PUBLIC WATERS OF THE STATE OF NEVADA
BY
WASHOE COUNTY
FOR RECREATION PURPOSES
FROM AN UNDERGROUND SOURCE

SUMMIT ENGINEERING CORPORATION
CONSULTING ENGINEERS AND SURVEYORS
5485 MAE ANNE AVENUE
RENO, NEVADA 89523 (702) 747-8600

SHEET 1 OF 1

57574 53038 52691