SHEET No. TWO, OF TWO SHEETS

MATCH LINE, SHEET ONE

MATCH LINE, SHEET ONE

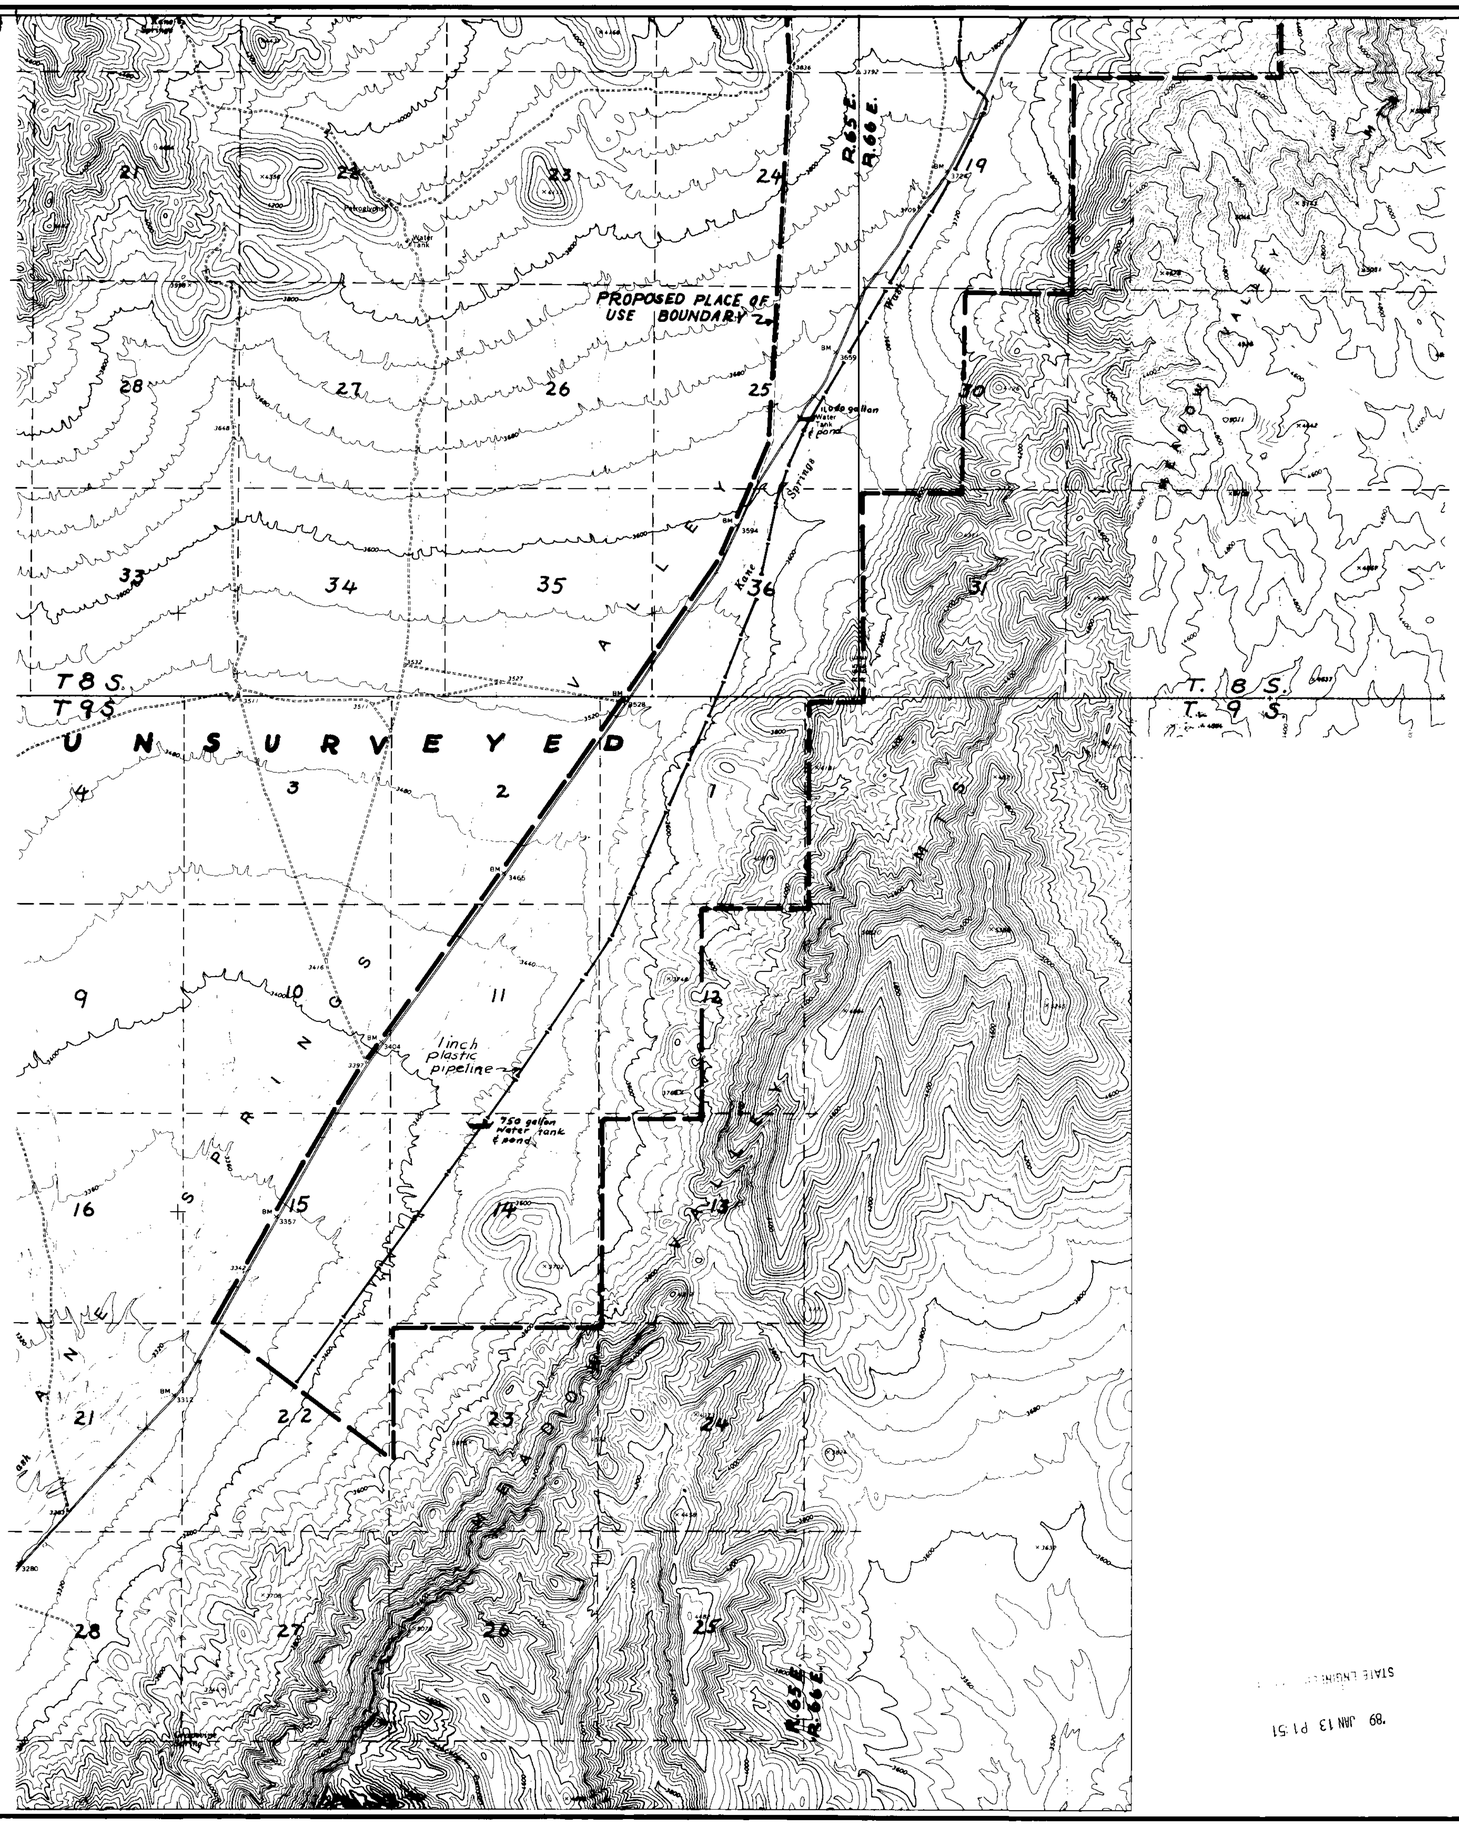

SCALE: ONE IN. = TWO THOUSAND FT.

0 500 1000 2000 4000 6000 8000

52743

MAP

TO: ACCOMPANY APPLICATION TO CHANGE THE POINT OF DIVERSION & PLACE OF USE OF PERMIT 5643, CERT. 1528.

FOR: STOCKWATERING & DOMESTIC

BY: RACHAEL BALLOW

FROM: BOULDER SPRING

SHEET TWO OF TWO

7-18-88	SCALE: 1" = 2000'		SMITH

52743

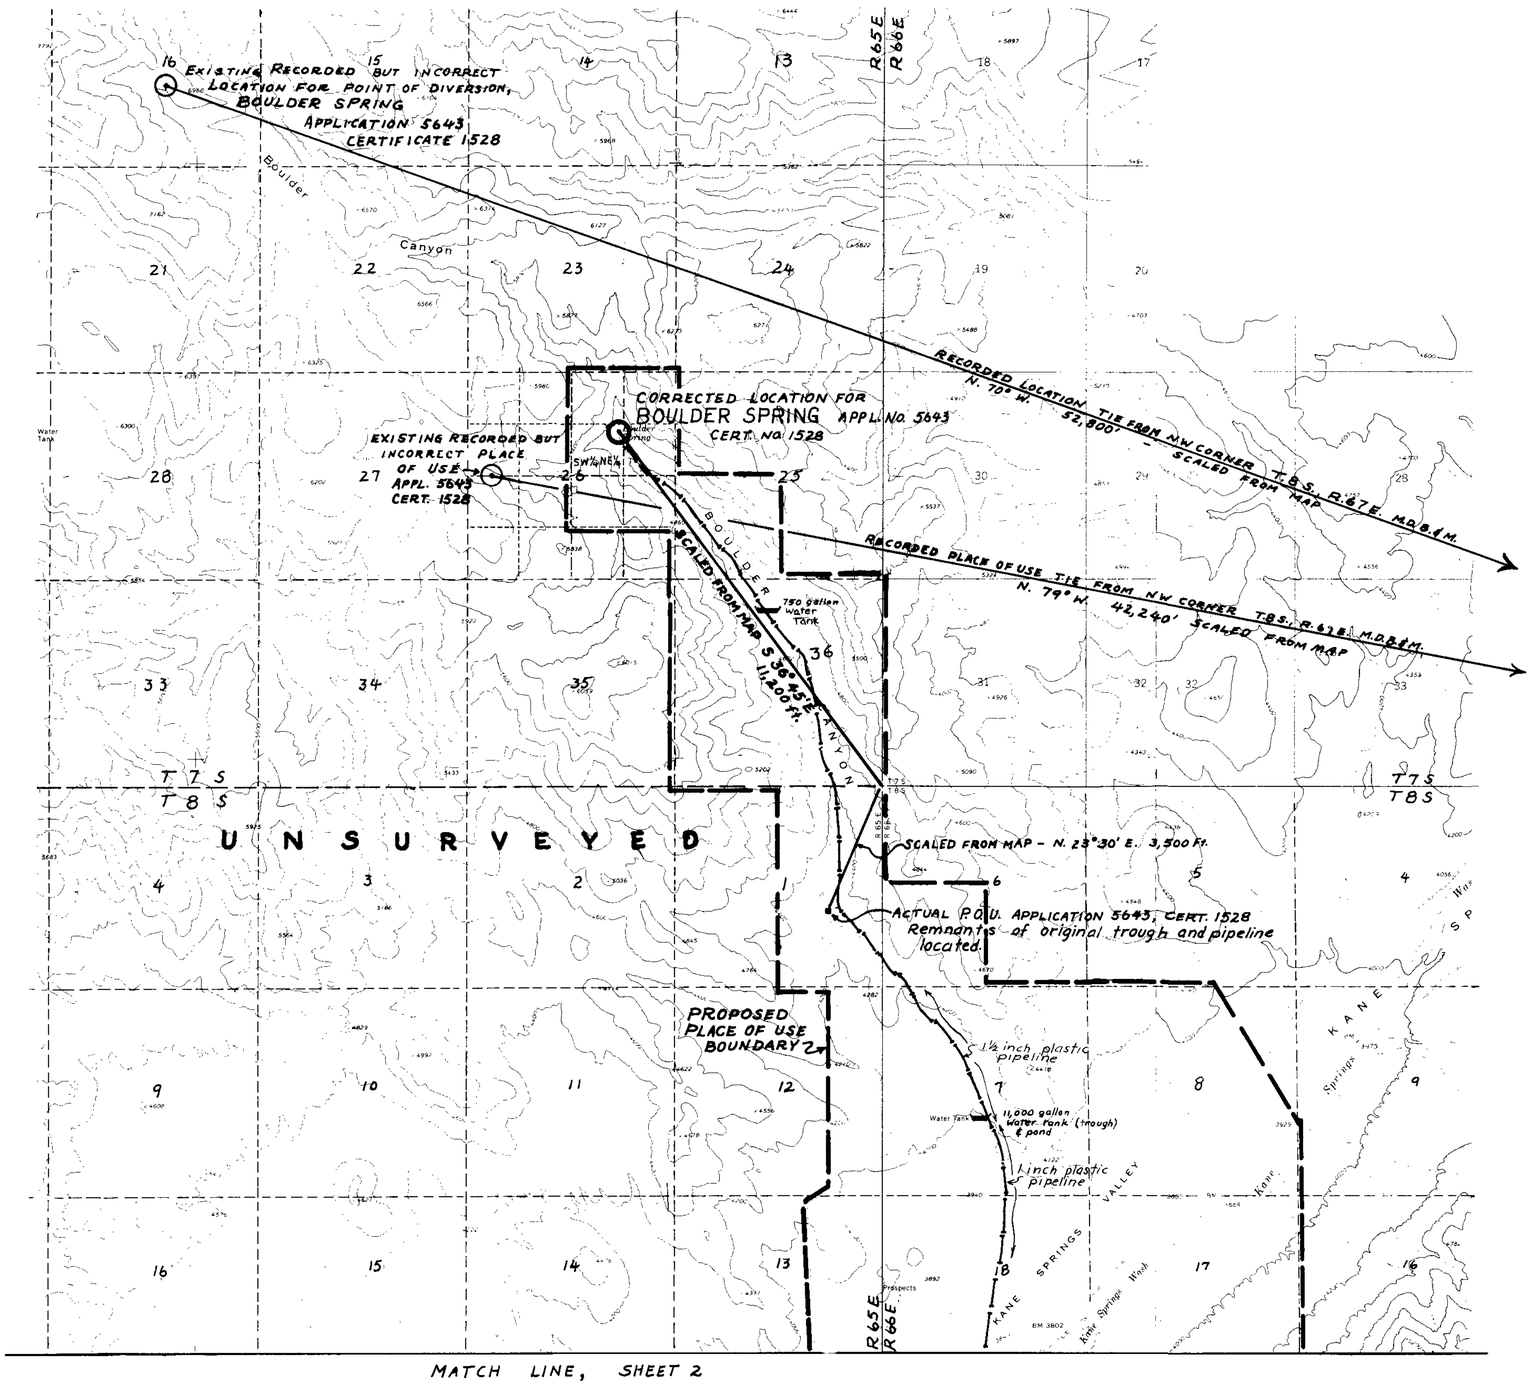

MATCH LINE, SHEET 2

STATE OF NEVADA
COUNTY OF WHITE PINE } SS

I, Richard E. Fanger, being first duly sworn, depose and say that this map consisting of two sheets numbered one to two inclusive, has been drawn to the designated scale from U.S.G.S. 7.5' topographic maps between the dates of July 15, 1988 and July 18, 1988; that it truly and correctly represents the proposed location and extent of the works used to divert water from Boulder Spring in Lincoln County by Rachael Ballow for stockwatering purposes. That the proposed point of diversion, the approximate location and size of the diverting conduit the place and manner of use, and the location and names of all other works or streams which are crossed by or connected with said Works are fully and correctly designated thereon.

Richard E. Fanger

Subscribed and sworn before me this 7th day of November 1988.
Notary Public in and for White Pine County, Nevada.

MARY S. LEE
Notary Public - State of Nevada
White Pine County, Nevada
Appointment Expires MAY 6, 1990

SCALE: ONE IN. = TWO THOUSAND FT.

0 500 1000' 2000' ½ Mile 4000' 1 Mile 6000' 8000'

52743

MAP

TO: ACCOMPANY APPLICATION TO CHANGE THE POINT OF DIVERSION & PLACE OF USE OF PERMIT 5643 CERT. 1528.

FOR: STOCKWATERING & DOMESTIC

BY: RACHAEL BALLOW

FROM: BOULDER SPRING

SHEET ONE OF TWO

7-18-88	SCALE: 1" = 2000'		SMITH

FILED
FEB 28 1989
STATE ENGINEER'S OFFICE

52743