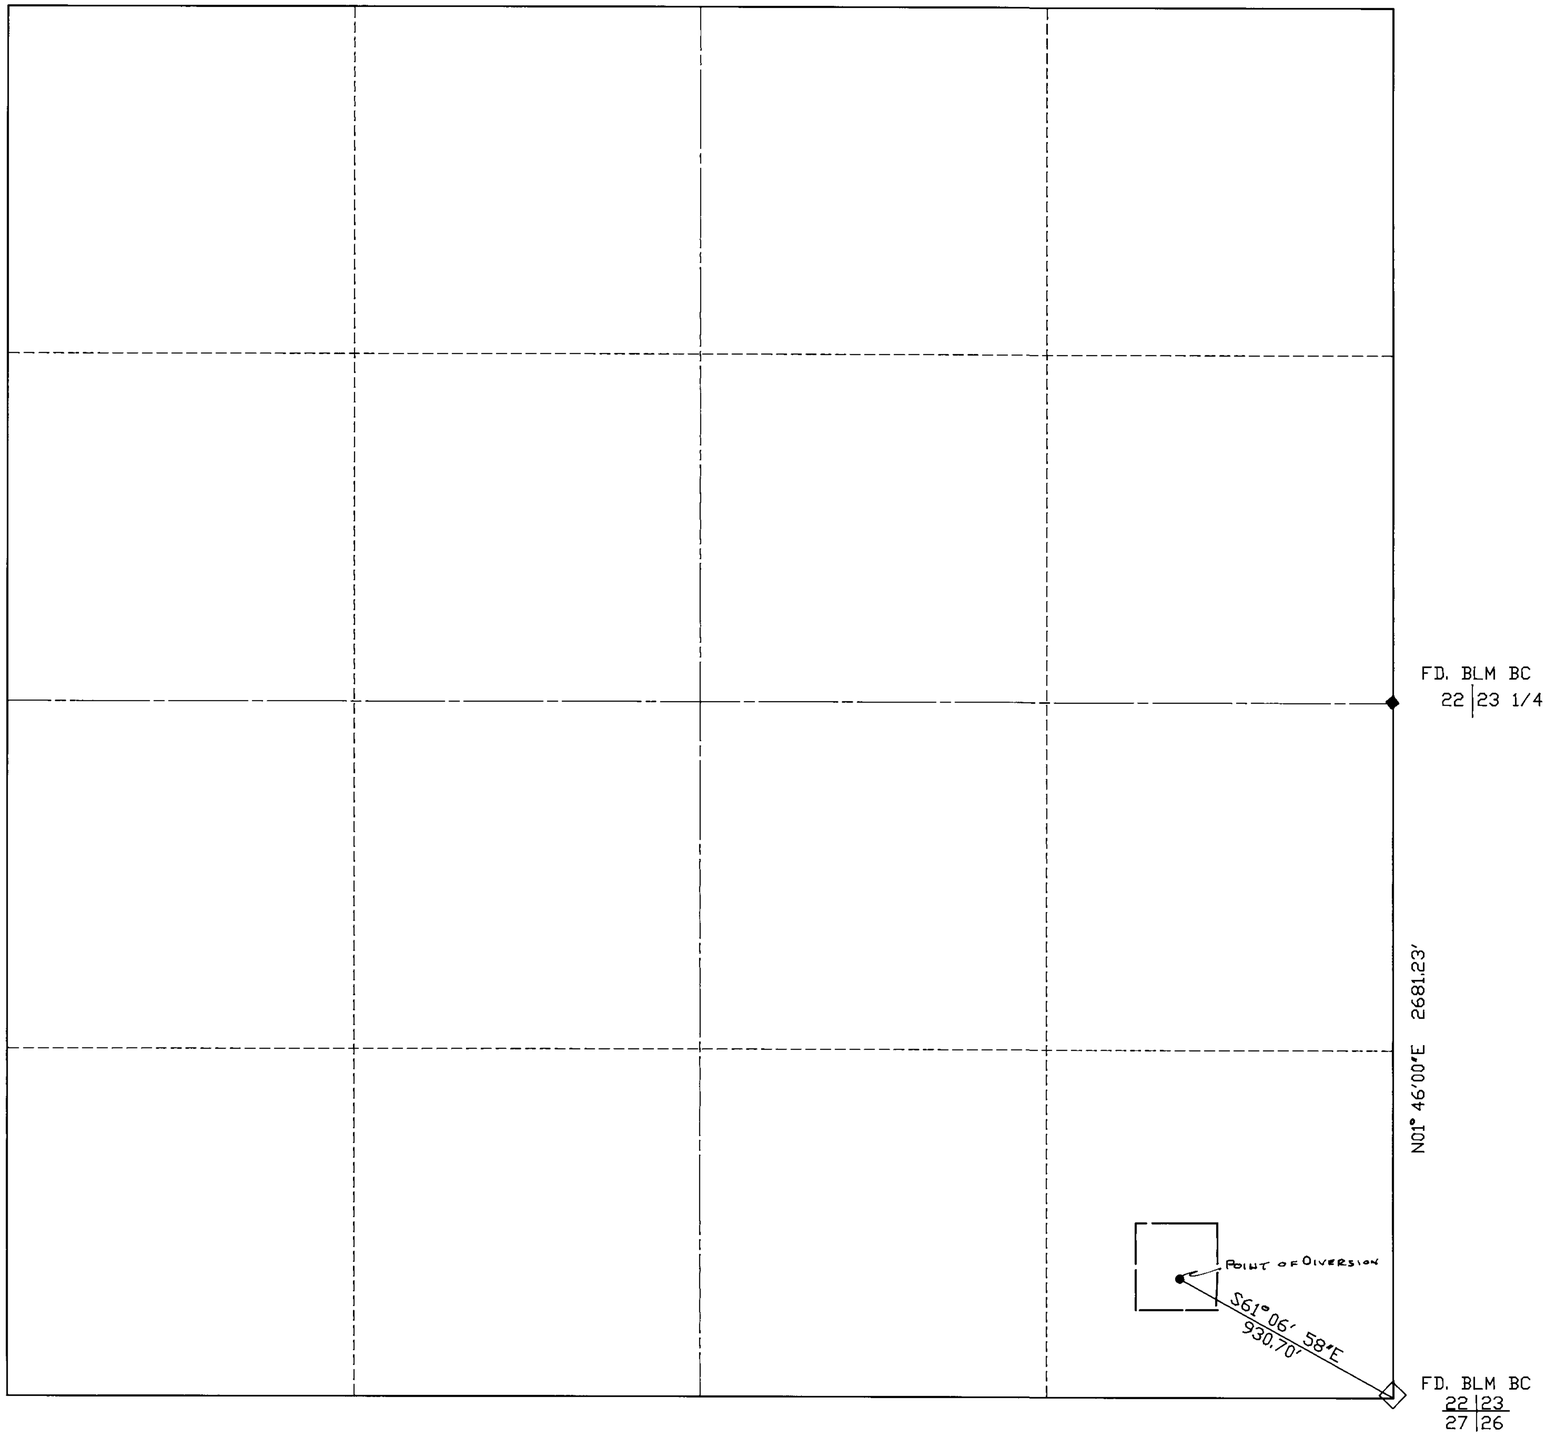

SECTION 22, T22S, R61E, M.D.M.

STATE OF NEVADA

COUNTY OF CLARK

I, Kenneth J. Brown, being first duly sworn, depose and say that this map, consisting of 1 sheets, numbered from 1 to 1, inclusive, has been correctly drawn to the designated scale from field notes of a survey made by me, or under my direct supervision and direction, between the 10 day of February, and the 10, day of February, 1989; that it truly and correctly represents the proposed location and extent of the works used to divert water from the Las Vegas Artesian Basin, in Clark County, by Rodney C. Dukes for Quasi Municipal (Domestic) purposes. that the proposed point of diversion and the boundary of all lands are fully and correctly designated hereon.

Kenneth J. Brown
State Water Rights Surveyor #547

Subscribed and sworn to before me this 15th day of February, 1989.

Alice Faye Gelbar
Notary Public in and for Clark County, Nevada.

My Commission Expires 8/24, 1990.

BASIS OF BEARING:

The South Line of the SE1/4, Section 22, T22S, R61E, M.D.M. bears N01°46'00"E per Record Of Survey in File 28 at Page 03, Clark County, Nevada Records.

SCALE: 1" = 300'

0 100 200 300 400 500 600

MAP TO ACCOMPANY
APPLICATION TO APPROPRIATE
WATER for QUASI MUNICIPAL (DOMESTIC) USE
BY
RODNEY C. DUKES
FROM THE
LAS VEGAS ARTESIAN BASIN
CLARK COUNTY, NEVADA

52937