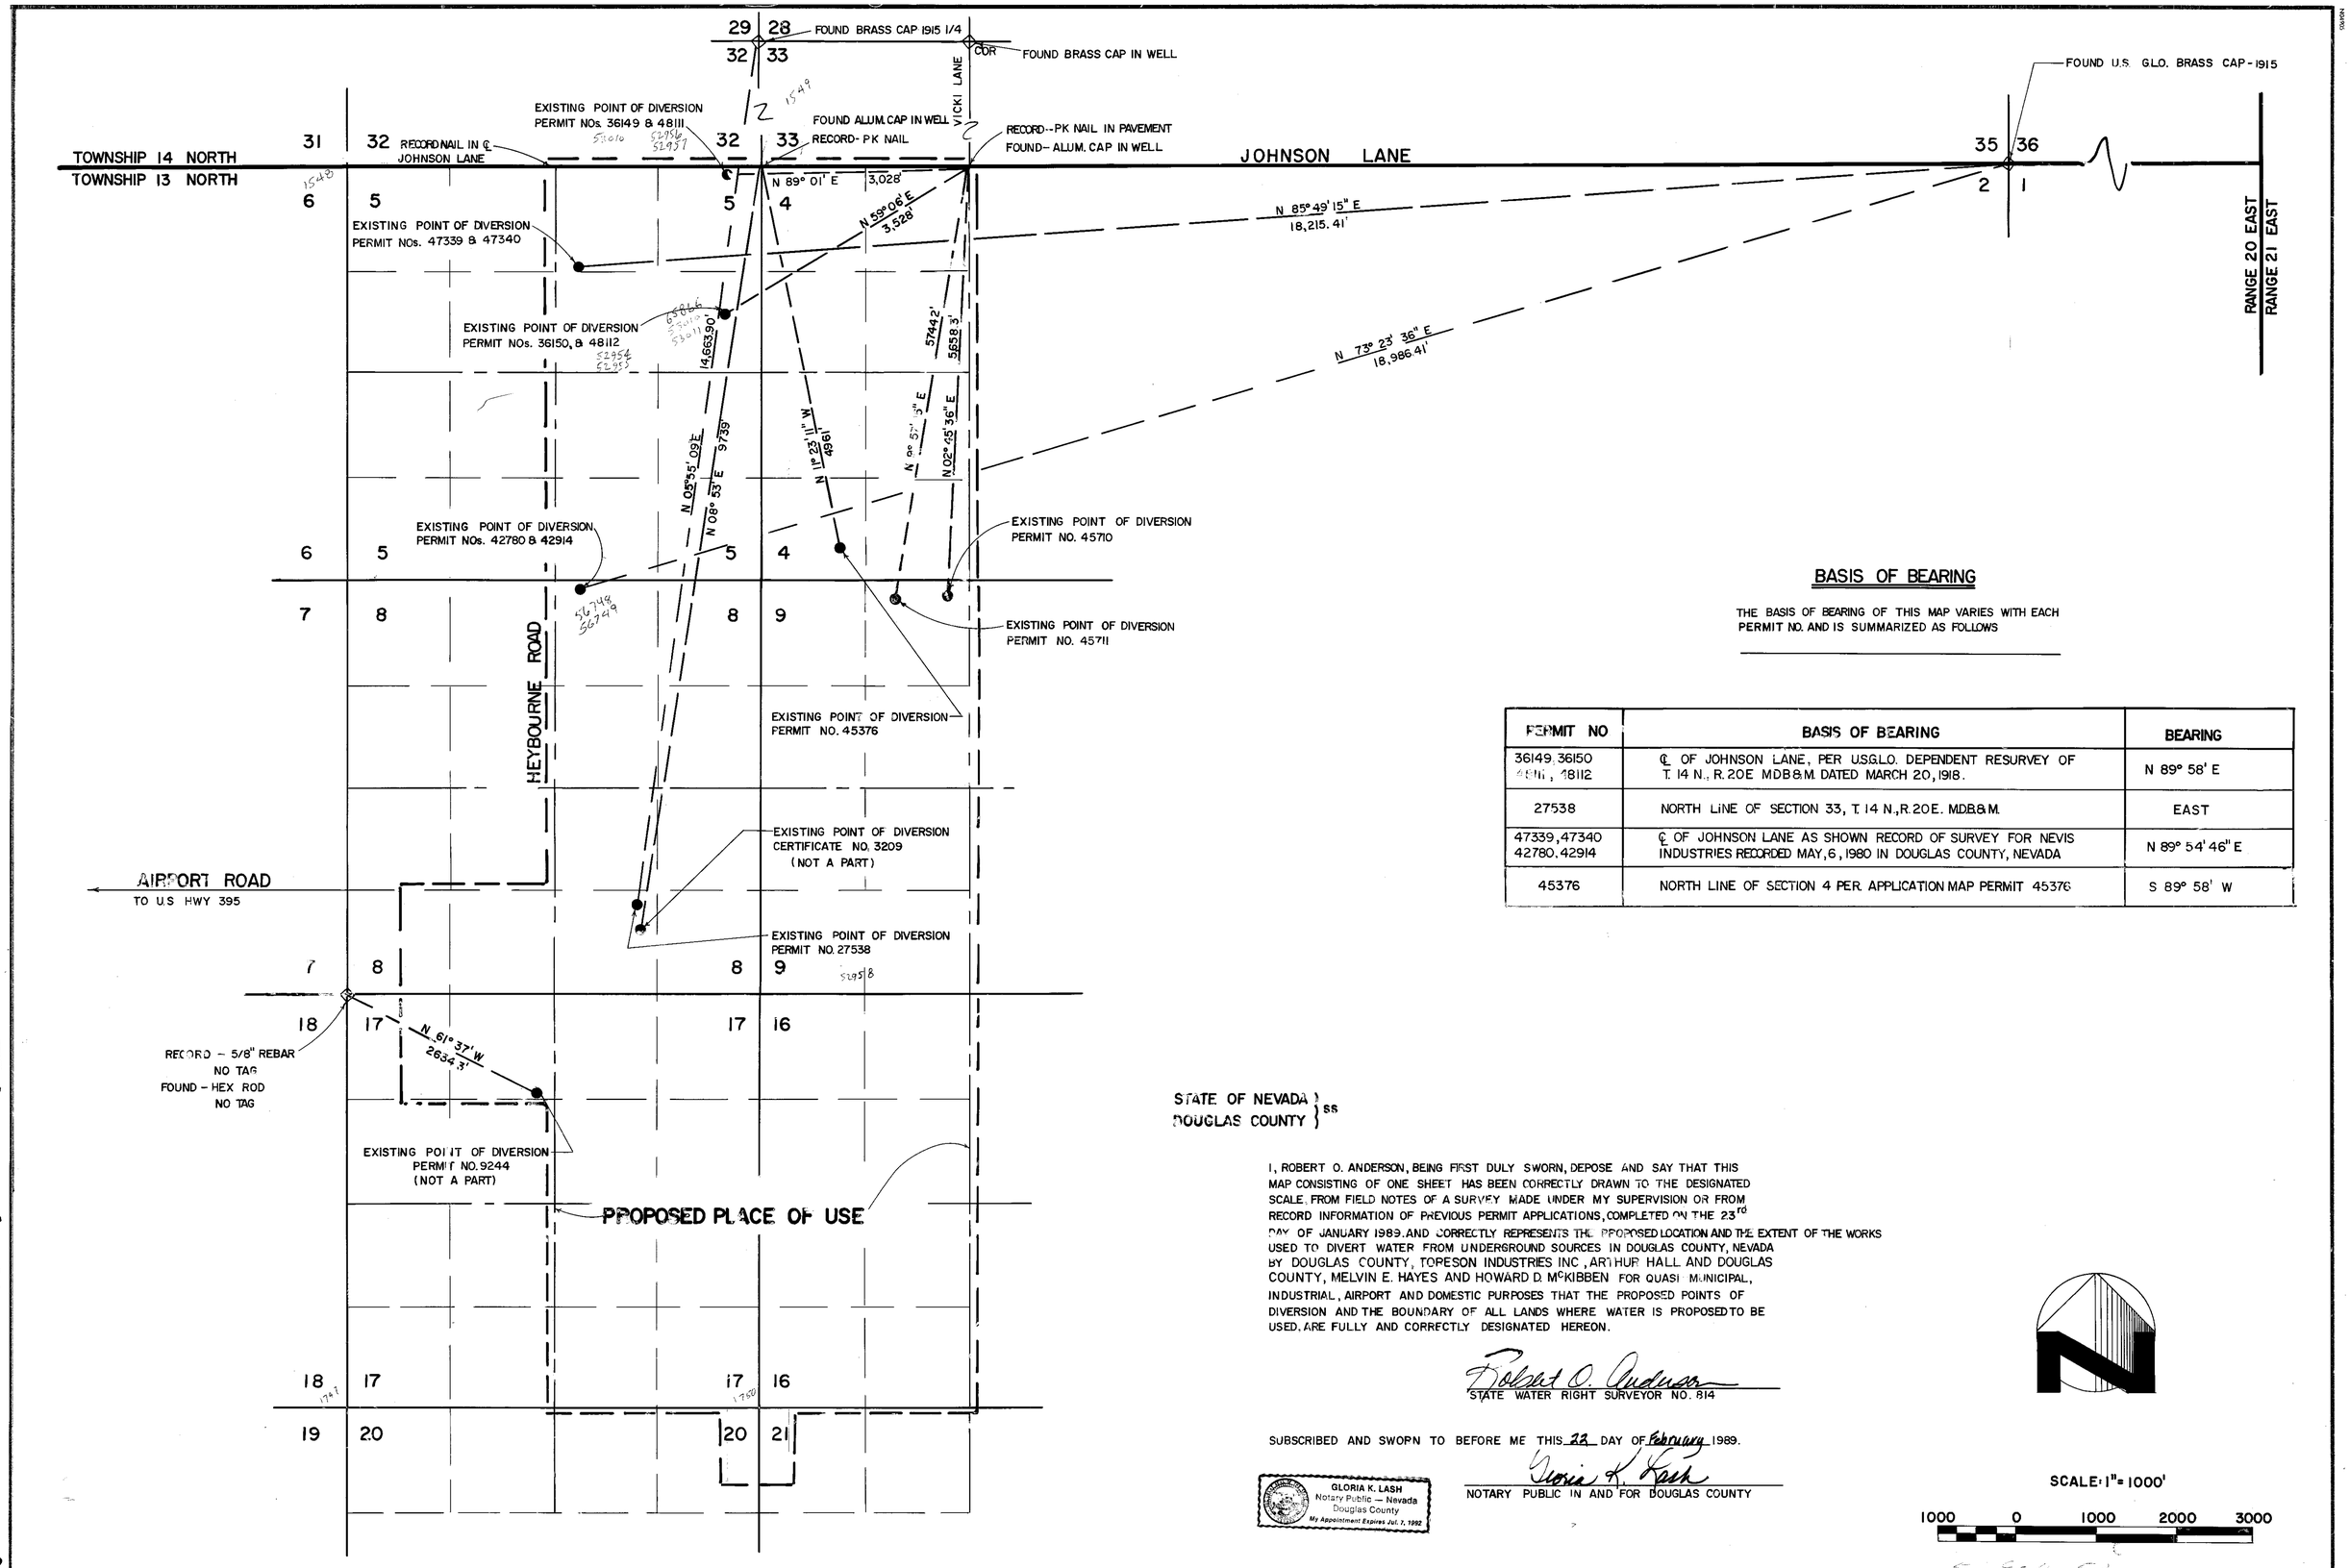

BASIS OF BEARING

THE BASIS OF BEARING OF THIS MAP VARIES WITH EACH PERMIT NO. AND IS SUMMARIZED AS FOLLOWS

PERMIT NO	BASIS OF BEARING	BEARING
36149, 36150 48111, 48112	℄ OF JOHNSON LANE, PER U.S.G.L.O. DEPENDENT RESURVEY OF T. 14 N., R. 20E MDB&M. DATED MARCH 20, 1918.	N 89° 58' E
27538	NORTH LINE OF SECTION 33, T. 14 N., R. 20E. MDB&M.	EAST
47339, 47340 42780, 42914	℄ OF JOHNSON LANE AS SHOWN RECORD OF SURVEY FOR NEVIS INDUSTRIES RECORDED MAY, 6, 1980 IN DOUGLAS COUNTY, NEVADA	N 89° 54' 46" E
45376	NORTH LINE OF SECTION 4 PER APPLICATION MAP PERMIT 45376	S 89° 58' W

STATE OF NEVADA }
DOUGLAS COUNTY } ss

I, ROBERT O. ANDERSON, BEING FIRST DULY SWORN, DEPOSE AND SAY THAT THIS MAP CONSISTING OF ONE SHEET HAS BEEN CORRECTLY DRAWN TO THE DESIGNATED SCALE, FROM FIELD NOTES OF A SURVEY MADE UNDER MY SUPERVISION OR FROM RECORD INFORMATION OF PREVIOUS PERMIT APPLICATIONS, COMPLETED ON THE 23rd DAY OF JANUARY 1989, AND CORRECTLY REPRESENTS THE PROPOSED LOCATION AND THE EXTENT OF THE WORKS USED TO DIVERT WATER FROM UNDERGROUND SOURCES IN DOUGLAS COUNTY, NEVADA BY DOUGLAS COUNTY, TORESON INDUSTRIES INC., ARTHUR HALL AND DOUGLAS COUNTY, MELVIN E. HAYES AND HOWARD D. McKIBBEN FOR QUASI MUNICIPAL, INDUSTRIAL, AIRPORT AND DOMESTIC PURPOSES THAT THE PROPOSED POINTS OF DIVERSION AND THE BOUNDARY OF ALL LANDS WHERE WATER IS PROPOSED TO BE USED, ARE FULLY AND CORRECTLY DESIGNATED HEREON.

Robert O. Anderson
STATE WATER RIGHT SURVEYOR NO. 814

SUBSCRIBED AND SWORN TO BEFORE ME THIS 23 DAY OF February 1989.

Gloria K. Lash
NOTARY PUBLIC IN AND FOR DOUGLAS COUNTY

GLORIA K. LASH
Notary Public — Nevada
Douglas County
My Appointment Expires Jul. 7, 1992

SCALE: 1" = 1000'

1000 0 1000 2000 3000

MAP
TO ACCOMPANY APPLICATION TO CHANGE THE PLACE OF USE OF UNDERGROUND WATER PREVIOUSLY APPROPRIATED UNDER PERMIT NOs. 27538, 36149, 36150, 42780, 42914, 45376, 45710, 45711, 47339 47340, 48111, 48112
FOR
QUASI-MUNICIPAL, INDUSTRIAL, AIRPORT AND DOMESTIC PURPOSES
BY
DOUGLAS COUNTY, TORESON INDUSTRIES INC., ARTHUR HALL AND DOUGLAS COUNTY, MELVIN E. HAYES AND HOWARD D. McKIBBEN
FROM UNDERGROUND SOURCES IN DOUGLAS COUNTY, NEVADA

FILED
MAR 24 1989
STATE ENGINEER'S OFFICE

VASEY ENGINEERING CO., INC.
POST OFFICE BOX 247 · MINDEN, NV 89423
(702) 782-2382

DATE	11-88
JOB NO.	1-894
DRAWN BY	CRF

64256 CERTIFICATE No. 15859 ISSUED 09-27-01
64427 CERTIFICATE No. 15830 ISSUED 08-13-01
64428 CERTIFICATE No. 15831 ISSUED 08-13-01

86241T 86131 85867T 85866T 84488T 84487T 84102 84101 84100 84099 84097 84096 84095 77076 65943 65866 65865 65489 64428 64427

64257 64256 64255 64254 64253 62593 56749 56748 53011 53010 52958 52957 52956 52955 52954