89 MAR 28 A10:26

STATE ENGINEERS OFFICE

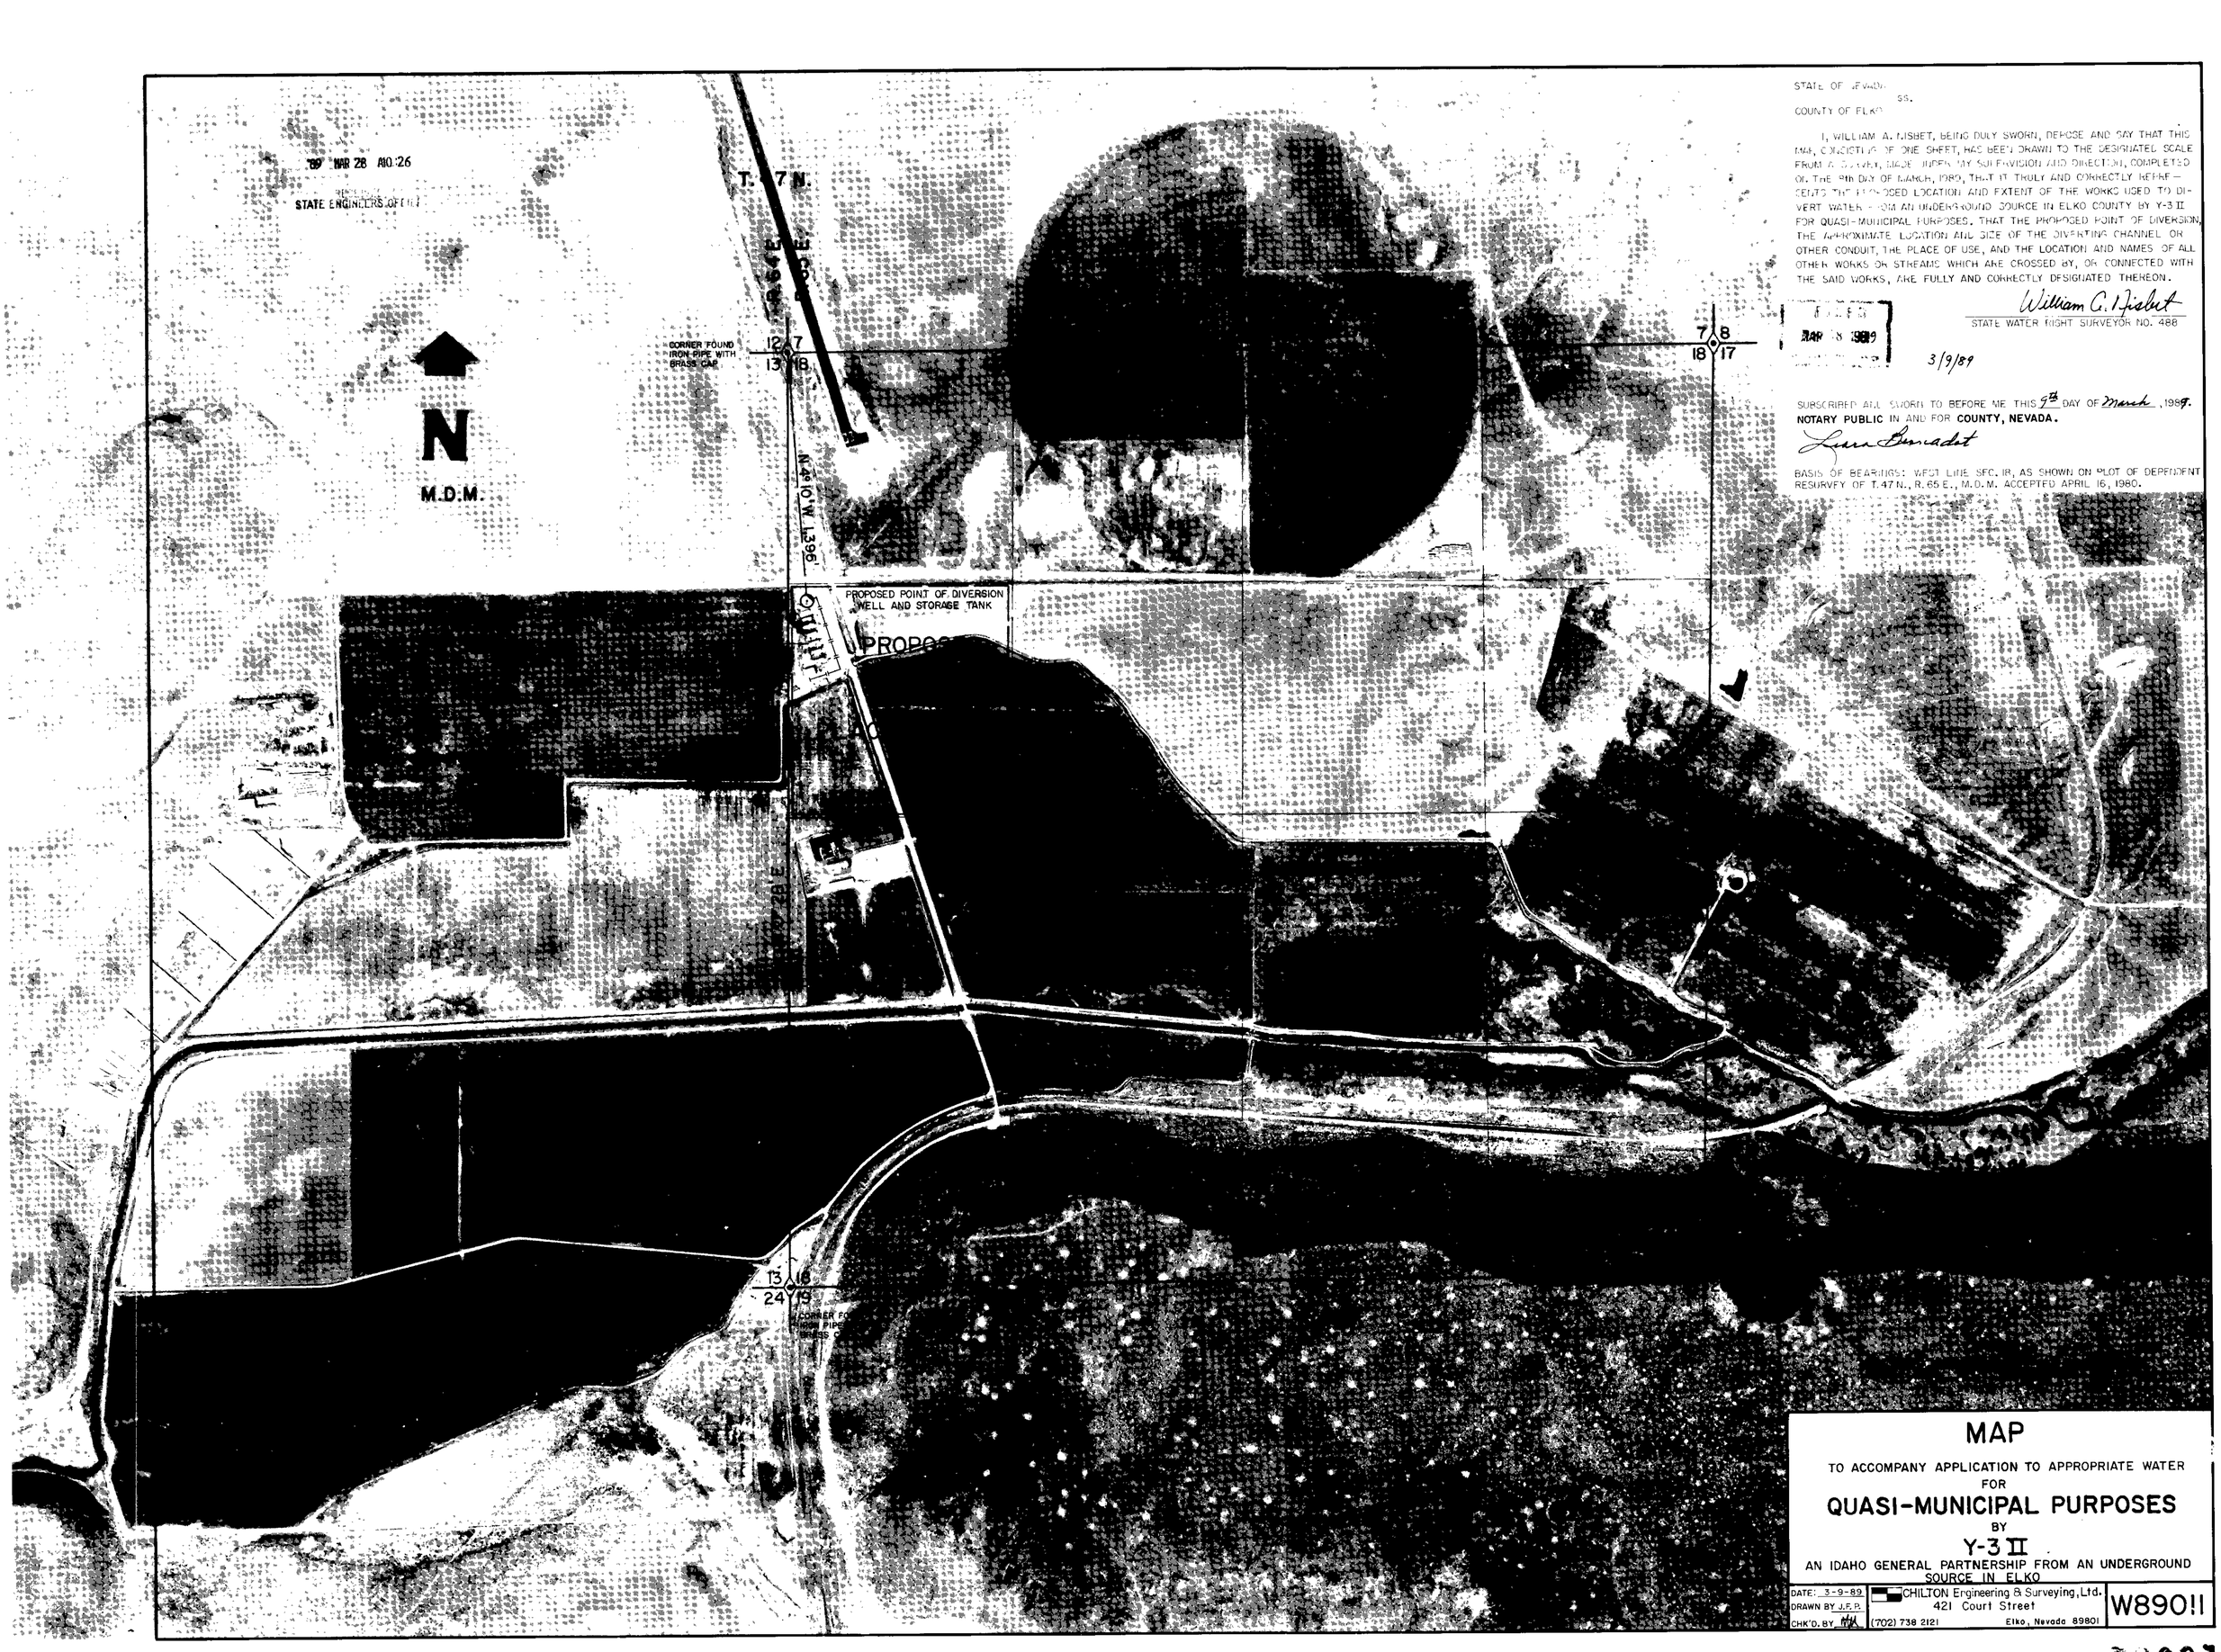

STATE OF NEVADA)
) ss.
COUNTY OF ELKO)

I, WILLIAM A. NISBET, BEING DULY SWORN, DEPOSE AND SAY THAT THIS MAP, CONSISTING OF ONE SHEET, HAS BEEN DRAWN TO THE DESIGNATED SCALE FROM A SURVEY MADE UNDER MY SUPERVISION AND DIRECTION, COMPLETED ON THE 9th DAY OF MARCH, 1989, THAT IT TRULY AND CORRECTLY REPRESENTS THE PROPOSED LOCATION AND EXTENT OF THE WORKS USED TO DIVERT WATER FROM AN UNDERGROUND SOURCE IN ELKO COUNTY BY Y-3 II FOR QUASI-MUNICIPAL PURPOSES. THAT THE PROPOSED POINT OF DIVERSION, THE APPROXIMATE LOCATION AND SIZE OF THE DIVERTING CHANNEL OR OTHER CONDUIT, THE PLACE OF USE, AND THE LOCATION AND NAMES OF ALL OTHER WORKS OR STREAMS WHICH ARE CROSSED BY, OR CONNECTED WITH THE SAID WORKS, ARE FULLY AND CORRECTLY DESIGNATED THEREON.

William C. Nisbet
STATE WATER RIGHT SURVEYOR NO. 488

FILED
MAR 28 1989

3/9/89

SUBSCRIBED AND SWORN TO BEFORE ME THIS 9th DAY OF March, 1989.
NOTARY PUBLIC IN AND FOR COUNTY, NEVADA.
Laura Bernadet

BASIS OF BEARINGS: WEST LINE SEC. 18, AS SHOWN ON PLAT OF DEPENDENT RESURVEY OF T. 47 N., R. 65 E., M.D.M. ACCEPTED APRIL 16, 1980.

MAP

TO ACCOMPANY APPLICATION TO APPROPRIATE WATER
FOR
QUASI-MUNICIPAL PURPOSES
BY
Y-3 II
AN IDAHO GENERAL PARTNERSHIP FROM AN UNDERGROUND SOURCE IN ELKO

DATE: 3-9-89 DRAWN BY J.F.P. CHK'D. BY WAN	CHILTON Engineering & Surveying, Ltd. 421 Court Street (702) 738 2121 Elko, Nevada 89801	W890!!

53001