STATE OF NEVADA
SS
COUNTY OF WASHOE

I, RICHARD W. ARDEN, being first duly sworn, depose and say that this map, consisting of one sheet, has been correctly drawn to the designated scale from field notes of a survey made by me, or under my supervision and direction, between the 1st day of March and the 10th day of March, 1989; that it truly and correctly represents the proposed extent and location of the place of use and point of diversion of water heretofore appropriated under application numbers 39832 and 39833 from an underground source in Washoe County by Patrick Development Company for quasi-municipal and domestic purposes; that the proposed point of diversion, proposed place of use, existing place of use, the location and names of all other works, and the boundary of all lands, showing by 40-acre subdivisions, the areas proposed to be served are fully and correctly designated hereon.

RICHARD W. ARDEN
STATE WATER RIGHT SURVEYOR NO. 307

Subscribed and sworn to before me on this 10th day of March, 1989.

NOTARY PUBLIC

CAROL ANN ADAMS
Notary Public - State of Nevada
Appointment Recorded in Washoe County
MY APPOINTMENT EXPIRES: OCT 25, 1991

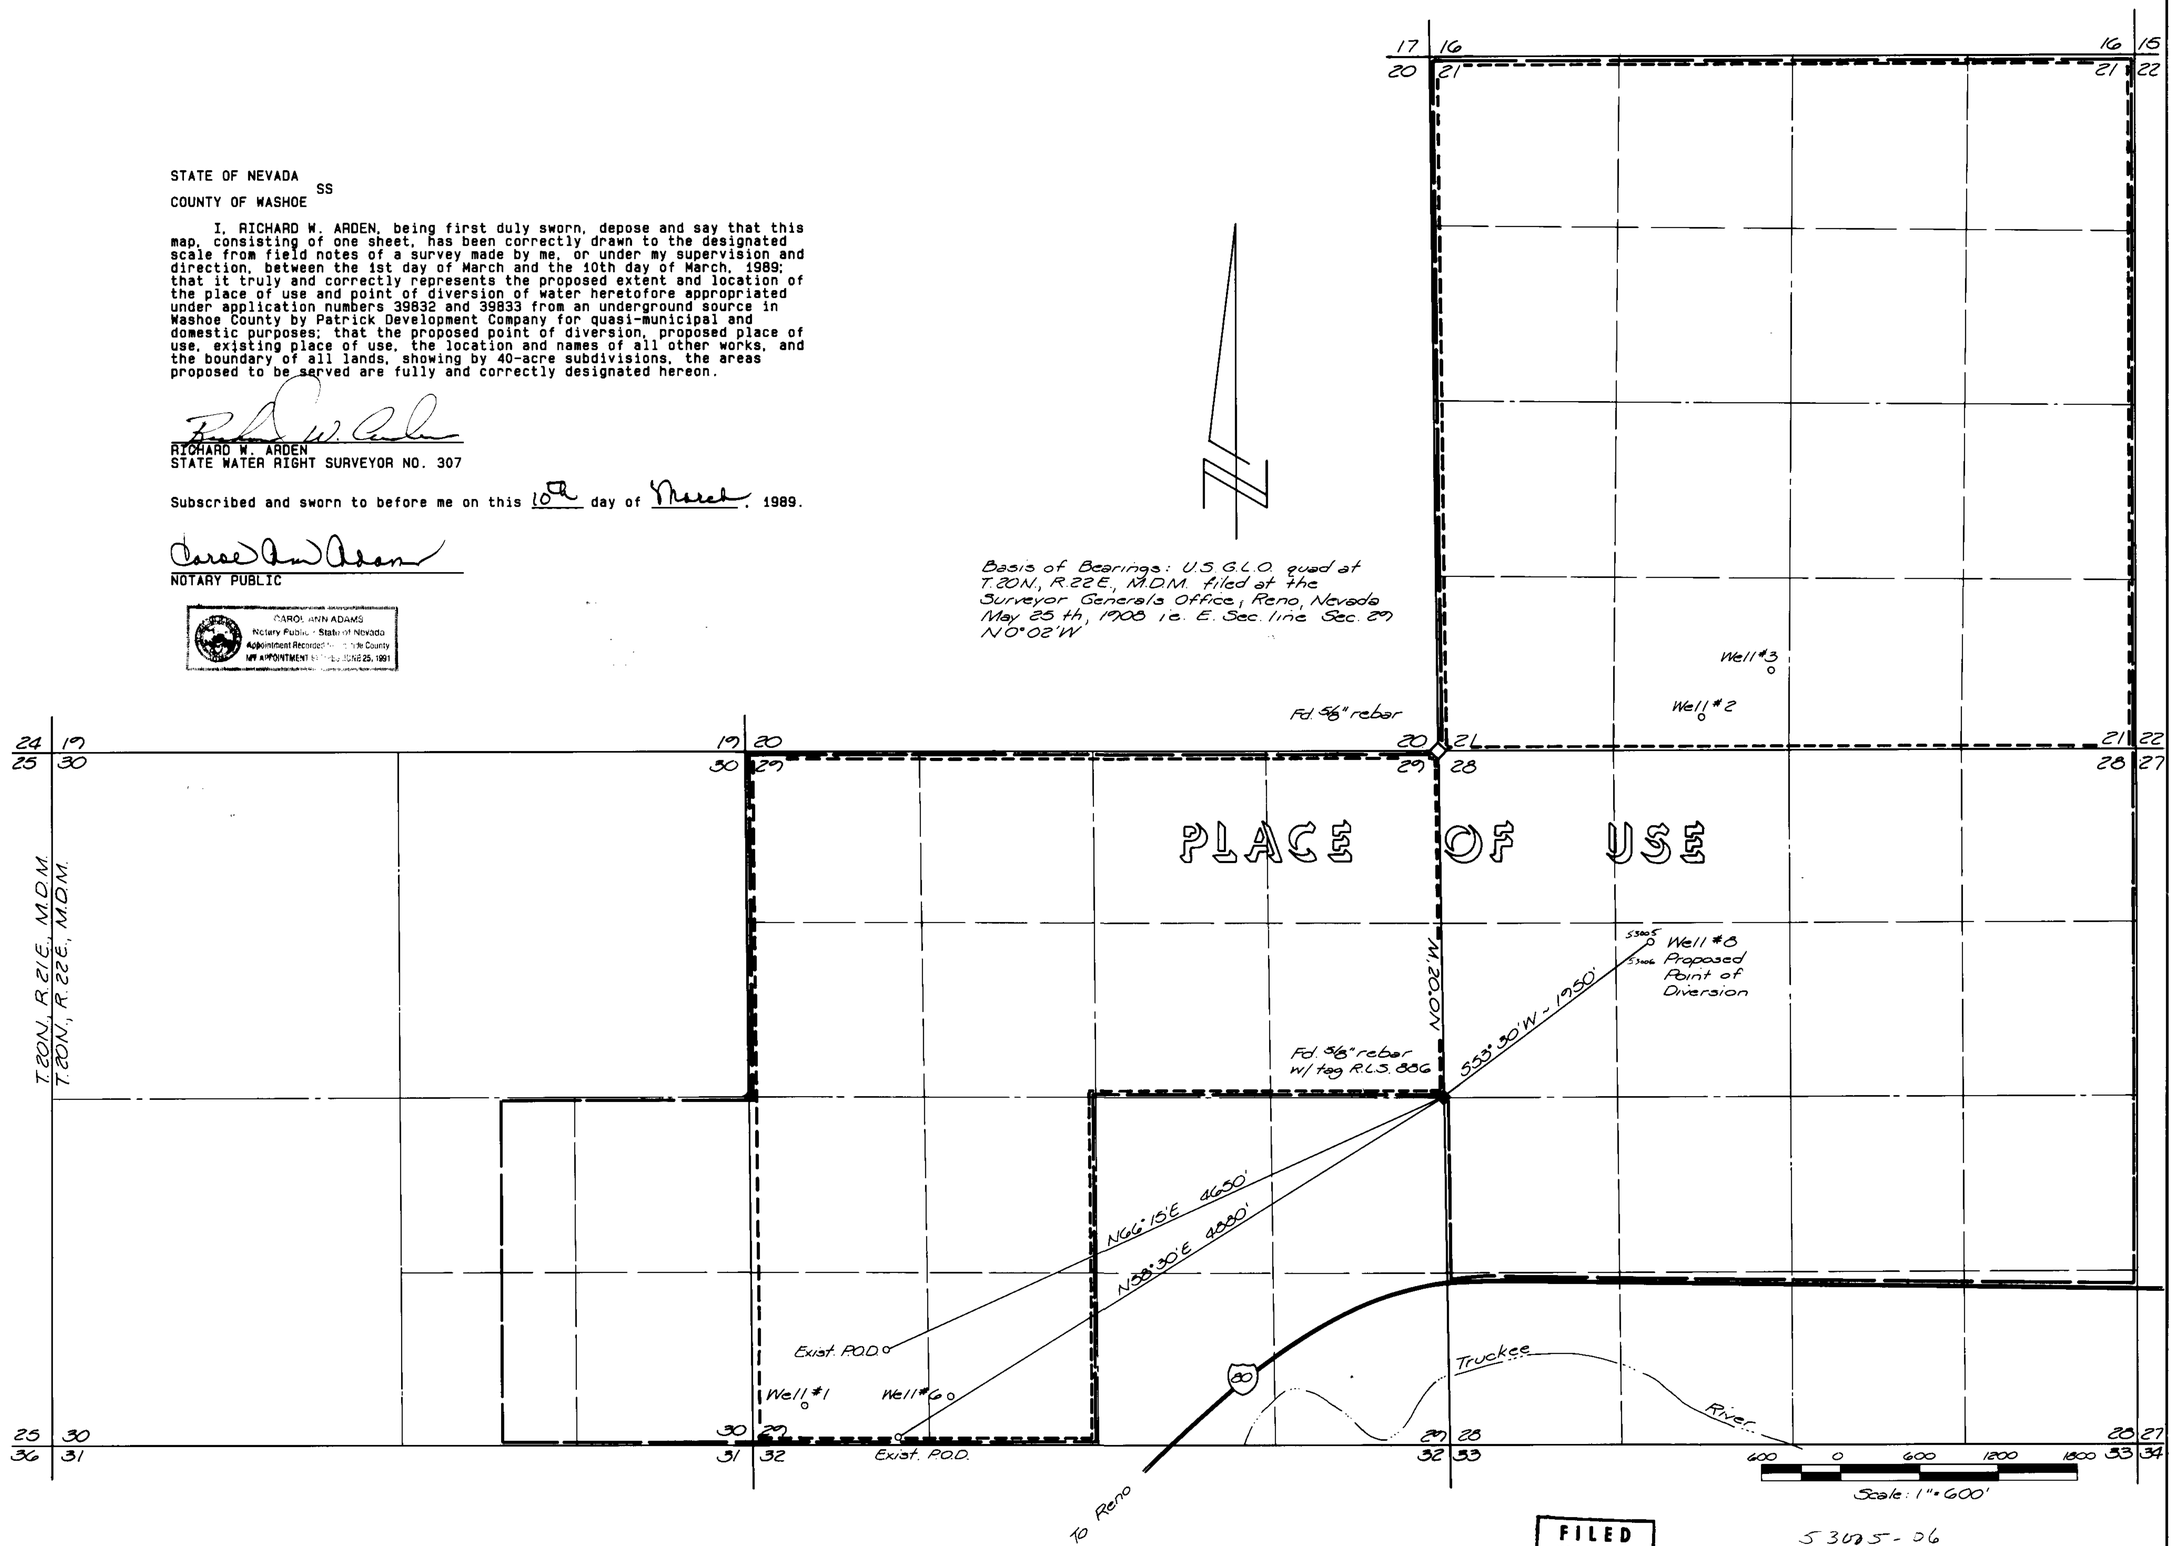

Proposed Place of Use
Existing Place of Use

FILED
MAR 13 1989
STATE ENGINEER'S OFFICE

53005-06

MAP
TO ACCOMPANY APPLICATION
TO CHANGE POINT OF DIVERSION
AND PLACE OF USE
UNDER APPLICATIONS NO. 39832 AND 39833
FOR QUASI-MUNICIPAL AND DOMESTIC PURPOSES
BY PATRICK DEVELOPMENT COMPANY
FROM AN UNDERGROUND SOURCE
IN WASHOE COUNTY, NEVADA

sea ENGINEERS/PLANNERS
950 INDUSTRIAL WAY
SPARKS, NEVADA

JOB NO. 555-003-701
DATE Mar. 1989
DR. MCW

53006 53005