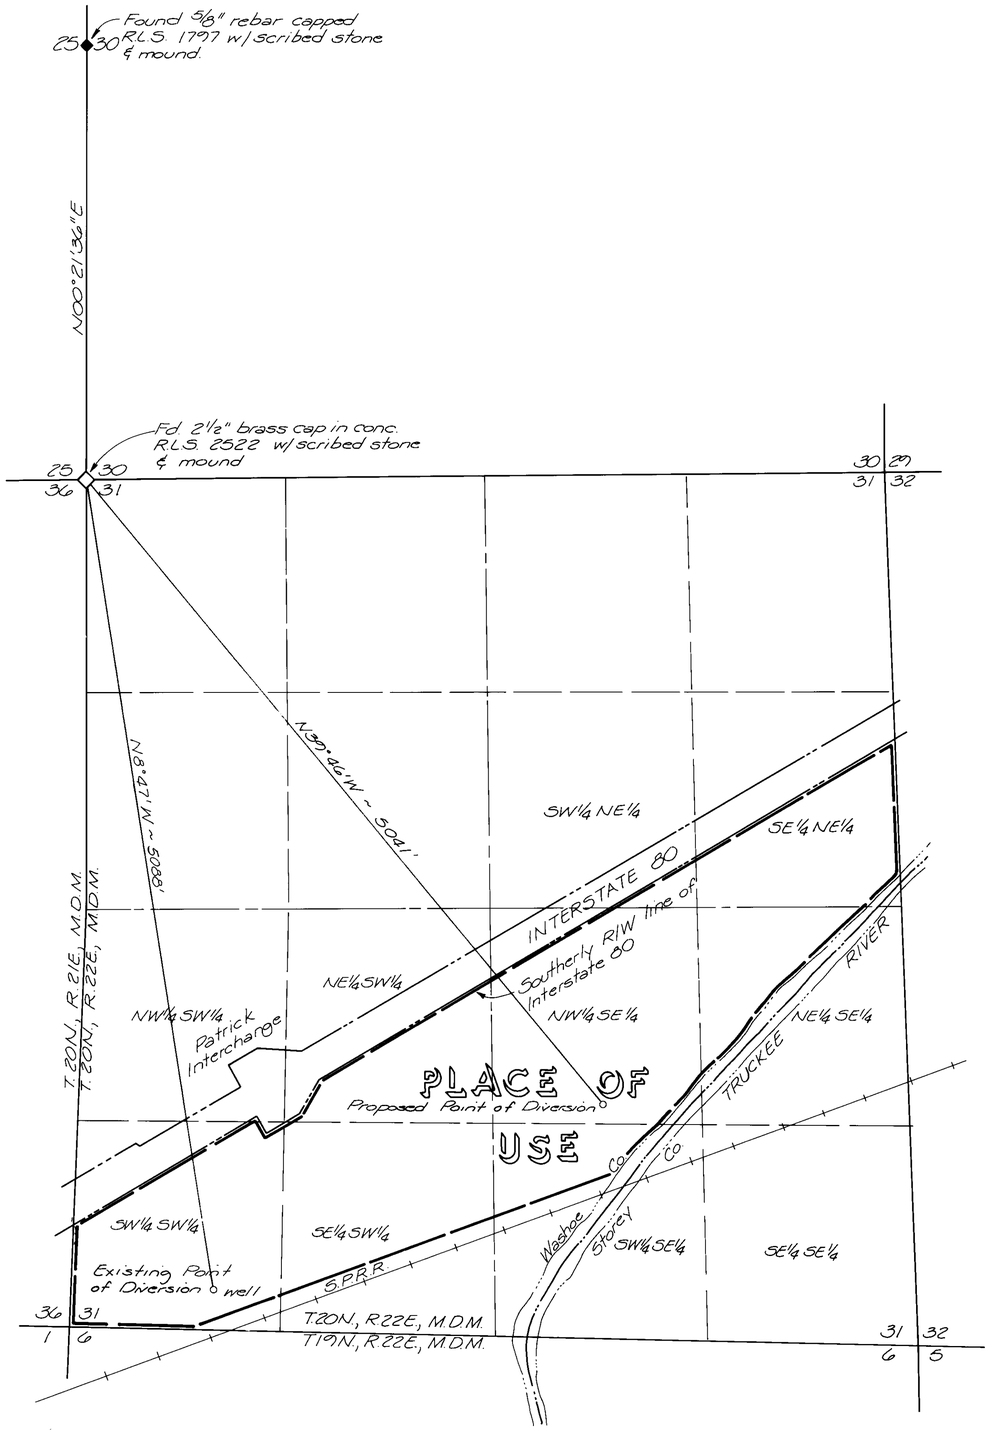

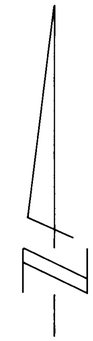

Basis of Bearings: Nevada Coordinate System East line of SE 1/4 Sec. 25, T.20N, R.21E., M.D.M. ie. N00°21'36"E

STATE OF NEVADA
SS
COUNTY OF WASHOE

I, RICHARD W. ARDEN, being first duly sworn, depose and say that this map, consisting of one sheet, has been correctly drawn to the designated scale from field notes of a survey made by me, or under my supervision and direction between the 16th day of January and the 15th day of March, 1989; that it truly and correctly represents the proposed extent and location of the place of use and point of diversion of water heretofore appropriated under Application No. 50648 from an underground source in Washoe County by GRANITE CONSTRUCTION COMPANY, for industrial purposes; that the proposed of diversion, proposed place of use, existing place of use, the location and names of all other works, the boundary of all lands showing by 40-acre subdivisions, and the areas proposed to be served are fully and correctly designated hereon.

RICHARD W. ARDEN
STATE WATER RIGHT SURVEYOR NO. 307

Subscribed and sworn to before me on this 6th day of April, 1989.

NOTARY PUBLIC

CAROL ANN ADA
Notary Public - State of Nevada
Appointment Recorded in Washoe County
MY APPOINTMENT EXPIRES

500 0 500 1000 1500
Scale: 1" = 500'

FILED
APR 18 1989
STATE ENGINEER'S OFFICE

MAP TO ACCOMPANY APPLICATION TO CHANGE POINT OF DIVERSION UNDER APPLICATION NO. 50648 FOR INDUSTRIAL PURPOSES BY GRANITE CONSTRUCTION COMPANY FROM AN UNDERGROUND SOURCE IN WASHOE COUNTY, NEVADA

sea ENGINEERS/PLANNERS
950 INDUSTRIAL WAY
SPARKS, NEVADA

JOB NO. 731-016-872
DATE Nov., 1988
DR. MCW

83084 83083 78032 78031 5746057459 53146