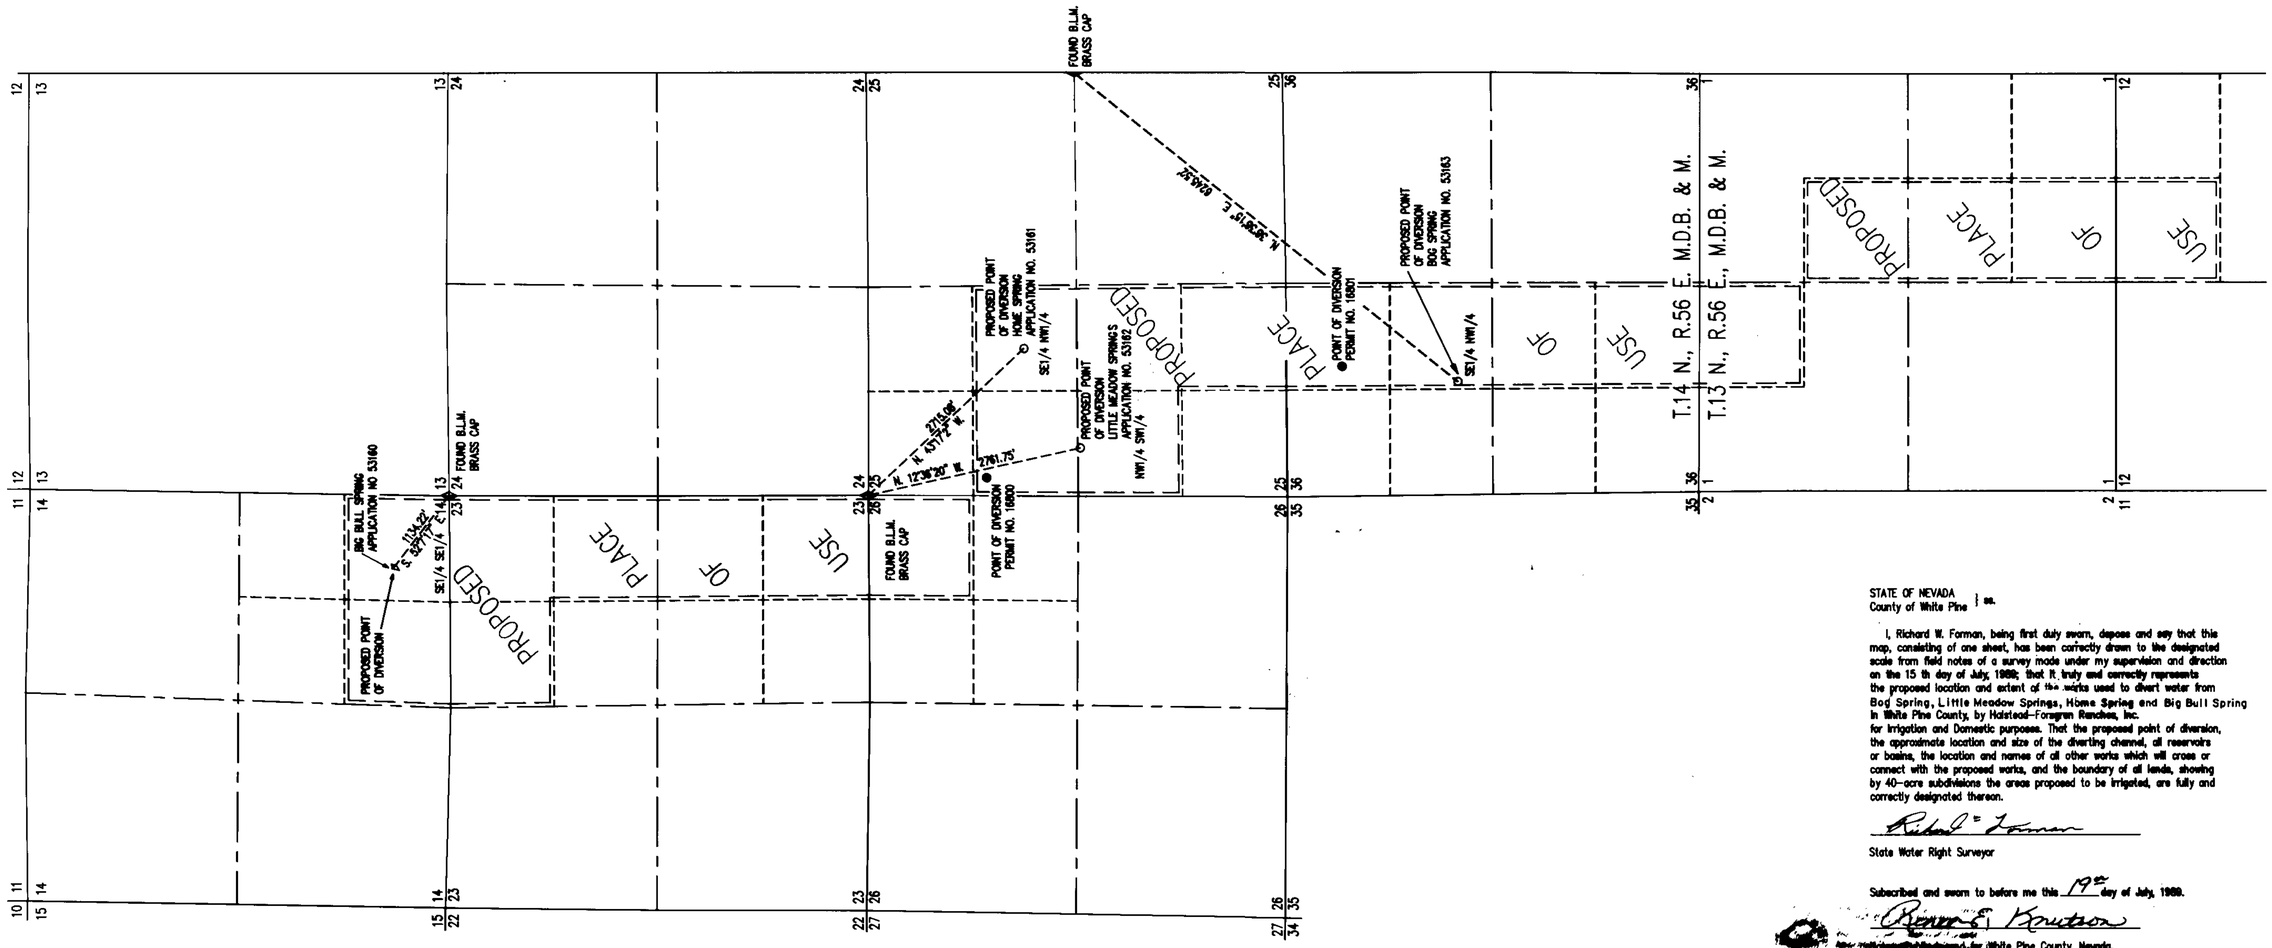

STATE OF NEVADA
County of White Pine } ss.

I, Richard W. Forman, being first duly sworn, depose and say that this map, consisting of one sheet, has been correctly drawn to the designated scale from field notes of a survey made under my supervision and direction on the 15 th day of July, 1989; that it truly and correctly represents the proposed location and extent of the works used to divert water from Bog Spring, Little Meadow Springs, Home Spring and Big Bull Spring in White Pine County, by Halstead-Forsgren Ranches, Inc. for irrigation and Domestic purposes. That the proposed point of diversion, the approximate location and size of the diverting channel, all reservoirs or basins, the location and names of all other works which will cross or connect with the proposed works, and the boundary of all lands, showing by 40-acre subdivisions the areas proposed to be irrigated, are fully and correctly designated thereon.

Richard W. Forman
State Water Right Surveyor

Subscribed and sworn to before me this 19th day of July, 1989.

Remee E. Knutson
Notary Public and for White Pine County, Nevada.

REMEE E. KNUTSON
Notary Public - State of Nevada
Appointment Recorded in White Pine County
MY APPOINTMENT EXPIRES DEC. 14, 1992

0 1000 2000 3000 4000
SCALE : 1" = 1000'

NOTE:

1. PROPOSED PLACE OF USE IS OWNED BY HALSTEAD-FORSGREN RANCHES, INC.
2. LANDS WILL BE IRRIGATED BY SPRINKLER SYSTEM
3. BASIS OF BEARING BY SOLAR OBSERVATION

53160 - 63

FILED
JUL 20 1989
STATE ENGINEER'S OFFICE

SURVEYED & MAPPED BY
BOUNDY & FORMAN, INC.
ELY, NEVADA
JULY, 1989

MAP TO ACCOMPANY
APPLICATION TO APPROPRIATE WATER
FOR IRRIGATION & DOMESTIC
BY HALSTEAD-FORSGREN RANCHES, INC.
FROM BOG, LITTLE MEADOW, HOME AND BIG BULL SPRINGS

53163 53162 53161 53160