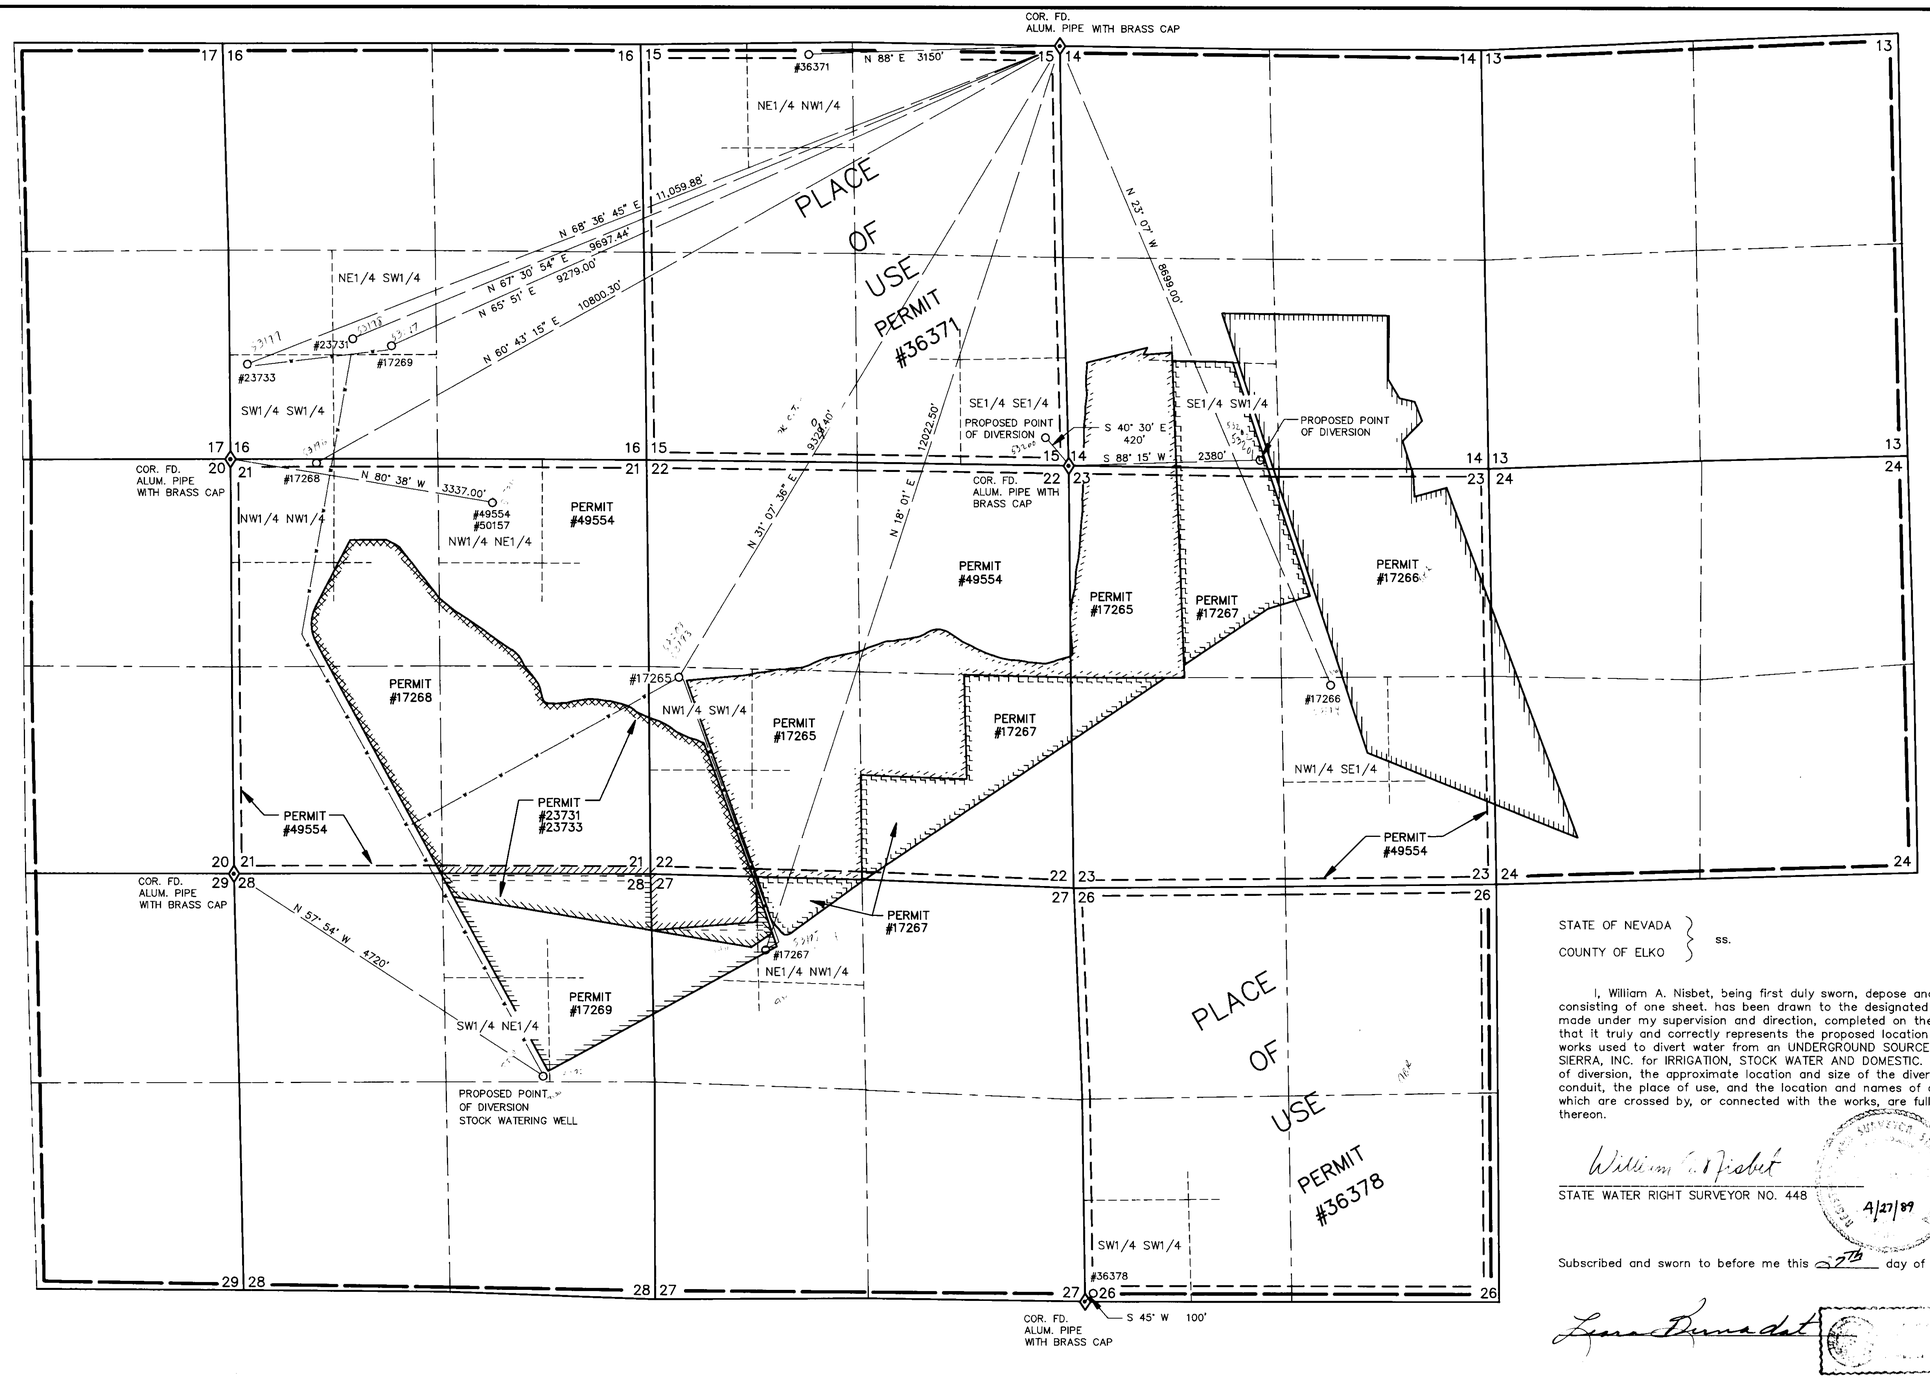

T.40N., R69E.
M.D.M.

STATE OF NEVADA
COUNTY OF ELKO } ss.

I, William A. Nisbet, being first duly sworn, depose and say that this map, consisting of one sheet. has been drawn to the designated scale from a survey, made under my supervision and direction, completed on the 7th day of April,1989; that it truly and correctly represents the proposed location and extent of the works used to divert water from an UNDERGROUND SOURCE in ELKO COUNTY by LANDS OF SIERRA, INC. for IRRIGATION, STOCK WATER AND DOMESTIC. That the proposed points of diversion, the approximate location and size of the diverting channel or other conduit, the place of use, and the location and names of all other works or streams which are crossed by, or connected with the works, are fully and correctly designated thereon.

William A. Nisbet
STATE WATER RIGHT SURVEYOR NO. 448

4/27/89

Subscribed and sworn to before me this 27th day of April 1989.

BASIS OF BEARINGS: Magnetic, var. 16° E.

0 1000 2000 3000
SCALE: 1"=1000'

N 45° W 100'
POINT OF DIVERSION
PERMIT #36373

53192 CERTIFICATE No. 13699 ISSUED 8-6-93

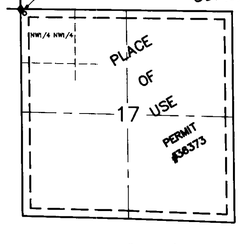

SCALE 1"=2000'
SECTION 17, T.40N.,R.69E.

EXISTING PLACE OF USE		
SYMBOL	PERMIT #	ACRES
	17265	269.2
	17266	298.3
	17267	187.6
	17268	321.1
	17269	120.0
	23731	347.4
	23733	
	49554	460.0

LEGEND

PROPOSED PLACE OF USE
EXISTING PLACE OF USE (CHART AT LEFT)
W WATERLINE

FILED
APR 28 1989
STATE ENGINEER'S OFFICE

NO.	BY	DATE	DESCRIPTION	CHK'D	APP'D

REVISIONS

DRAWN BY	PJB	APPROVED BY	WAN
JOB NO.	2003.001	DATE	

MAP

TO ACCOMPANY APPLICATION TO APPROPRIATE WATER AND TO CHANGE POINT OF DIVERSION AND PLACE OF USE OF WATER HERETOFORE APPROPRIATED FOR IRRIGATION, STOCK WATERING, AND DOMESTIC BY

LANDS OF SIERRA, INC.

FROM AN UNDERGROUND SOURCE IN ELKO COUNTY

CHILTON Engineering and Surveying, LTD
421 Court Street
(702) 738-2121 Elko, Nevada 89801

W89016 1/1

83472
83471
83469
83468
83467
83466
83465
83464
3463
83462
83461
75767 T

64999 53204 53203 53202 53201 53200 53199 53198 53197 53196 53195 53194 53193 53192