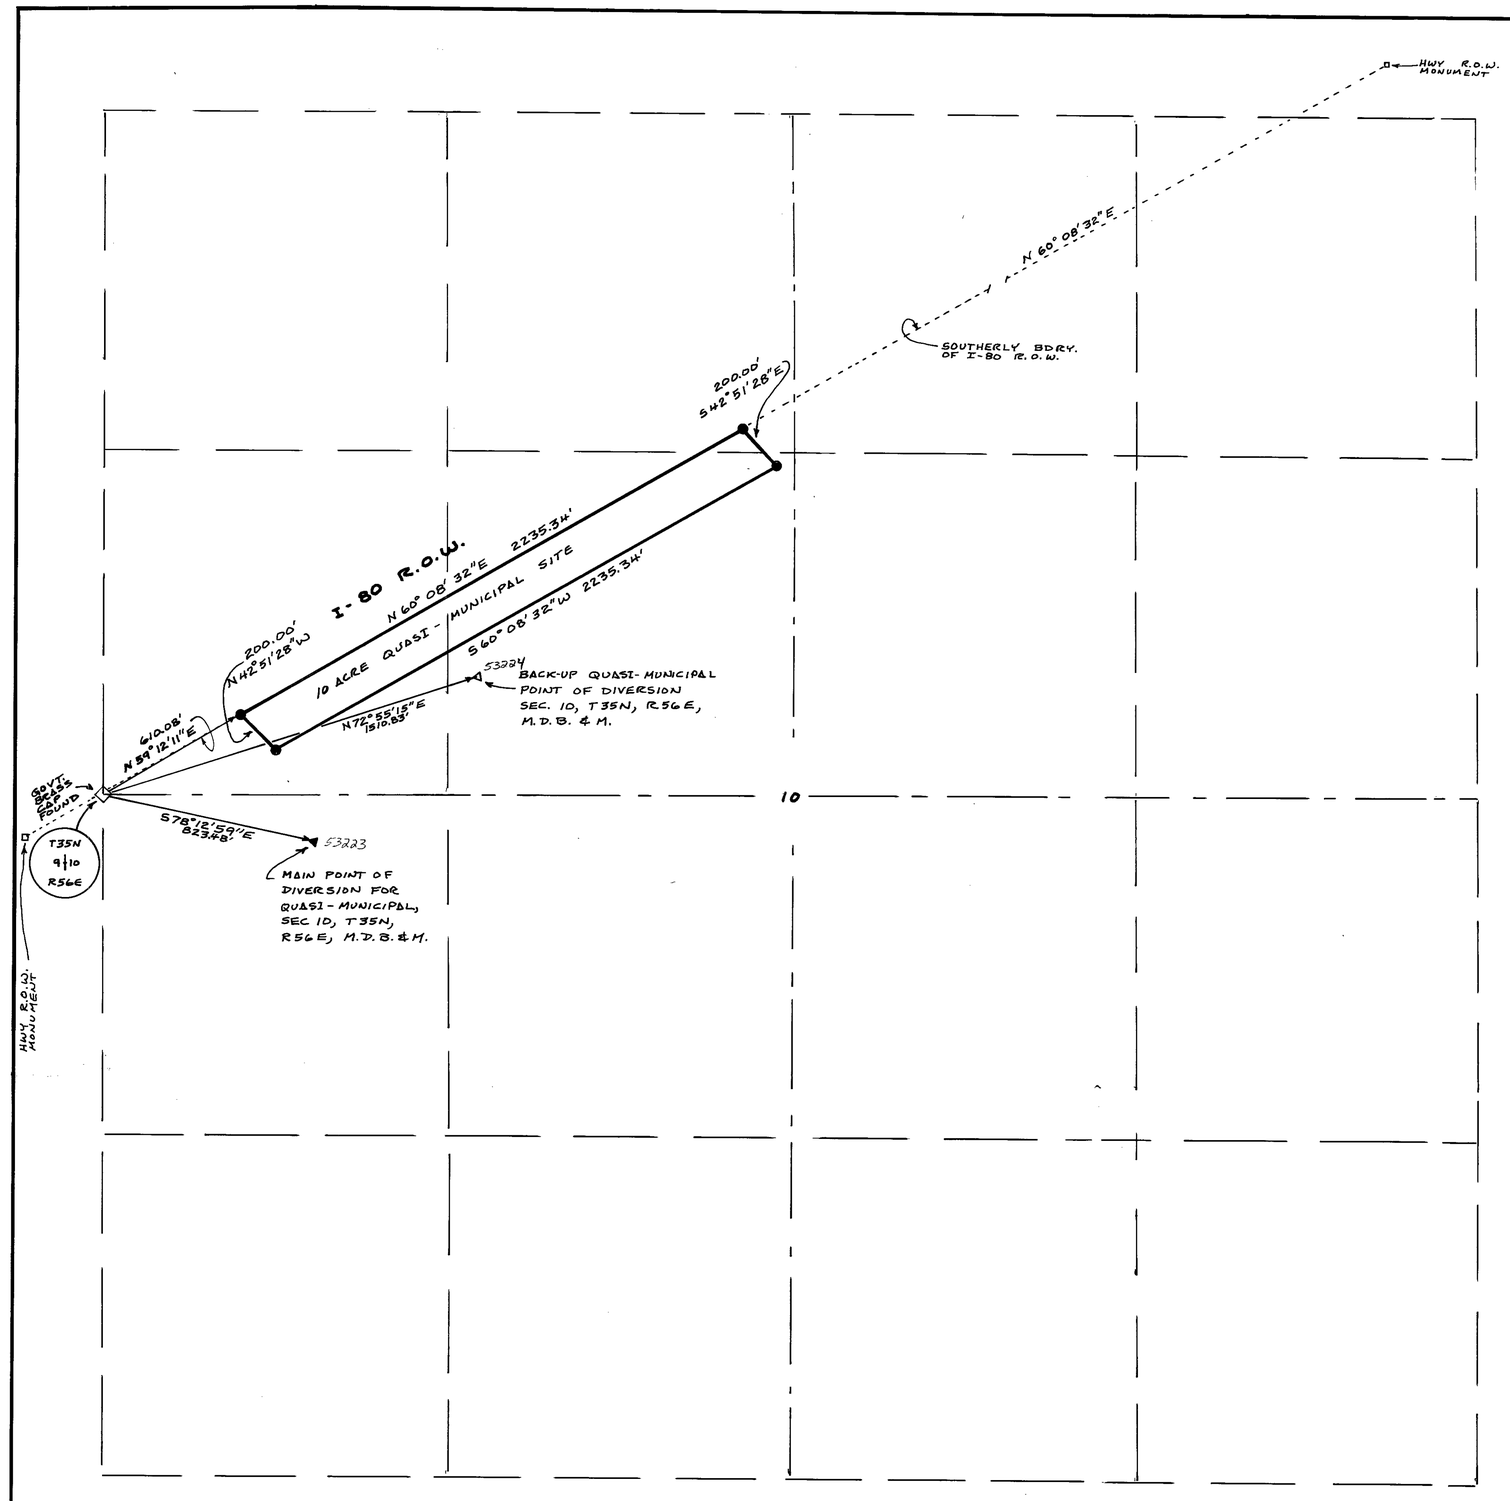

STATE OF NEVADA
COUNTY OF ELKO

I, CONN DAVIS BEING FIRST DULY SWORN DO DEPOSE AND SAY THAT THIS MAP CONSISTING OF ONE SHEET HAS BEEN CORRECTLY DRAWN TO THE DESIGNATED SCALE FROM FIELD NOTES OF A SURVEY MADE UNDER MY SUPERVISION AND WAS COMPLETED ON 3-5-89, AND THAT IT CORRECTLY REPRESENTS THE PROPOSED LOCATION AND EXTENT OF THE WORKS USED TO DIVERT WATER FROM AN UNDERGROUND SOURCE, COUNTY OF ELKO, STATE OF NEVADA, BY CHARLES E. ELLISON, ANN F. ELLISON, JAMES F. ELLISON & JOYCE ELLISON FOR QUASI-MUNICIPAL; THAT THE POINT OF DIVERSION AND LOCATION OF USE ARE FULLY AND CORRECTLY SHOWN.

Conn Davis
CONN DAVIS
STATE WATER RIGHTS SURVEYOR

REGISTERED LAND SURVEYOR - STATE OF NEVADA
CONN DAVIS
3-5-89
No. 07880

SUBSCRIBED AND SWORN TO BEFORE ME THIS 6th DAY OF March 1989

Phyllis C. Naylor
NOTARY PUBLIC IN AND FOR THE COUNTY OF ELKO, STATE OF NEVADA

MY COMMISSION EXPIRES ON 12/28/91

PHYLLIS C. NAYLOR
Notary Public
State of Nevada
Elko County, Nevada
My Commission Expires 12/28/1991

'89 MAY 10 A9:39
STATE ENGINEER'S OFFICE

LEGEND

- ◇ W 1/4 COR. OF SEC 10, T35N, R56E, MDB&M
- ● #5 REBAR W/YELLOW CAP MARKED LS7880
- ▼ MAIN POINT OF DIVERSION FOR QUASI-MUNICIPAL
- ▽ BACK UP POINT OF DIVERSION QUASI-MUNICIPAL
- ▫ 4"x4"x4' WHITE HWY R.O.W. POST

N

SCALE: 1" = 300'
100' 300' 1200'
0 200' 600'

BASE OF BEARING IS THE SOUTHERLY R.O.W. OF I-80 AS DETERMINED BY 4"x4"x4' HWY R.O.W. POSTS AS SHOWN ABOVE, - THE MAP SHOWING THIS BEARING IS "FED. RD. REG. # 7, STATE NEVADA, PROJECT # I-080-4(7)310, COUNTY-ELKO, CONTROL SECTION EL-82, STATE ROUTE #1, SHEET # 8".

FILED
JUN 05 1989
STATE ENGINEER'S OFFICE

'89 JUN -5 P2:44
STATE ENGINEER'S OFFICE

REV. 6-1-89
PREP. 3-6-89

53223-24 53223-24

MAP TO ACCOMPANY APPLICATION TO APPROPRIATE WATER FOR QUASI-MUNICIPAL USE

BY
CHARLES E. ELLISON, ANN F. ELLISON, JAMES F. ELLISON & JOYCE ELLISON

FROM AN UNDERGROUND SOURCE IN ELKO CO., NV.

79794T 78868 53224 53223