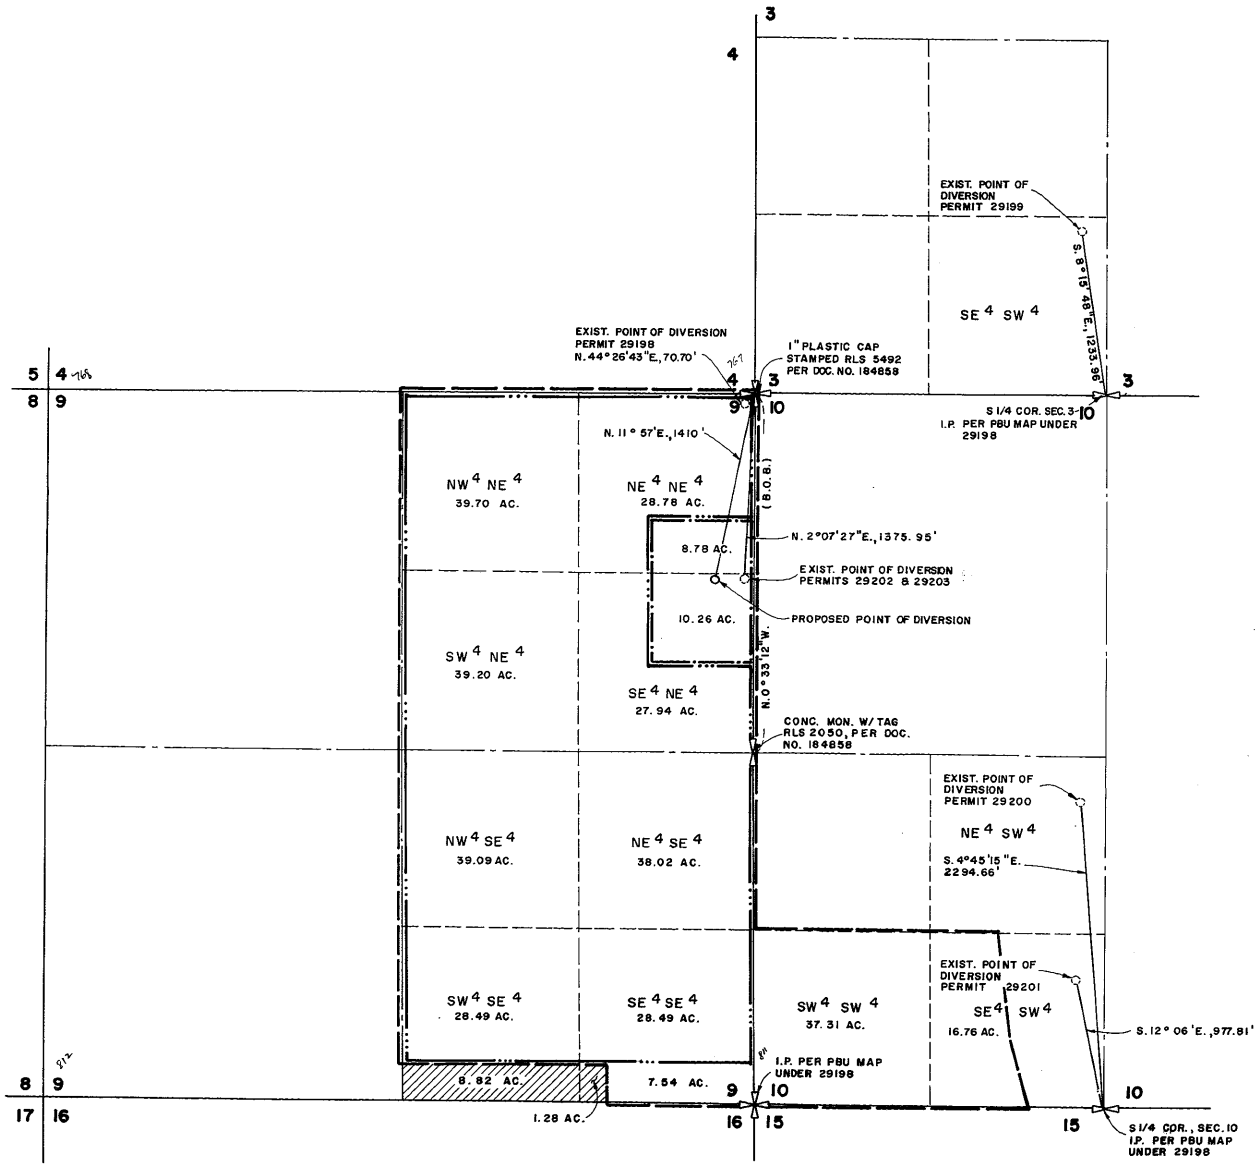

T. 20 S., R. 53 E., M. D. B. & M.

LEGEND

- Existing Place of Use of Permits 29198 - 29203 per Cultural Map on file at the Division of Water Resources
- Proposed Place of Use for irrigation for Hettinga & De Groote-owned Water Rights
- Existing Place of Use of Irrigation Permit to be changed to Dairy & Proposed Place of Use of Dairy
- Acreage relinquished under Permits 29198 - 29203 for Basin Road Estates Subdivision

BASIS OF BEARINGS

Proposed Point of Diversion -

The East line of the NE 1/4 of Section 9, T. 20 S., R. 53 E., M.D.B. & M. per Map of Division into Large Parcels for Jacqueline L. Ruud, Trustee on Record in the Nye County Recorder's Office as Doc. No. 184858 (N. 0°33'12" W.).

Existing Points of Diversion -

Basin Road and Blagg Road per Proof of Beneficial Use map on file at the Division of Water Resources under Application 29198.

NOTE: Acreages describe irrigated acres allowed under Permits 29198 - 29203.

STATE OF NEVADA
CARSON CITY S. S.

I, Brian A. Randall, being first duly sworn, depose and say that this map, consisting of one sheet, has been correctly drawn to the designated scale from record information on file at the Division of Water Resources and record information on file at the Nye County Recorder's Office. That it truly and correctly represents the proposed location and extent of the works used to divert water from an underground source in Nye County, Nevada by Hein & Ellen Marie Hettinga & E.J. & Kathleen De Groote for irrigation purposes & dairy purposes; that the proposed point of diversion and the boundary of all lands showing by 40-acre subdivisions the areas where the water is to be used are fully & correctly designated hereon.

Brian A. Randall
State Water Right Surveyor No. 605

Subscribed and sworn to before this 22nd day of June, 1989.
Notary Public in and for Carson City, Nevada.

Carol W Coates

CAROL W. COATES
NOTARY PUBLIC - NEVADA
CARSON CITY
My Appt. Expires Nov. 6, 1990

0 500 1000 1500
FEET
SCALE: 1" = 500'

FILED
JUN 23 1989
STATE ENGINEER'S OFFICE

NORTH

RESOURCE CONCEPTS INC.
340 North Minnesota Street, Carson City, Nevada 89701 (702) 883-1600
ENGINEERING · ECONOMICS · RESOURCE PLANNING

JOB NO. 89-057-01
DATE 6/21/89
REVISED
DRAWN BY M L M
Sheet 1 of 1

MAP

TO ACCOMPANY APPLICATIONS TO CHANGE THE POINT OF DIVERSION, MANNER OF USE AND PLACE OF USE OF A PORTION OF PERMIT 29202 BY

HEIN & ELLEN MARIE HETTINGA & E.J. & KATHLEEN DEGROOTE

FOR IRRIGATION PURPOSES & DAIRY PURPOSES FROM AN UNDERGROUND SOURCE IN NYE COUNTY, NEVADA

53321-T 53320 53319 53318-T