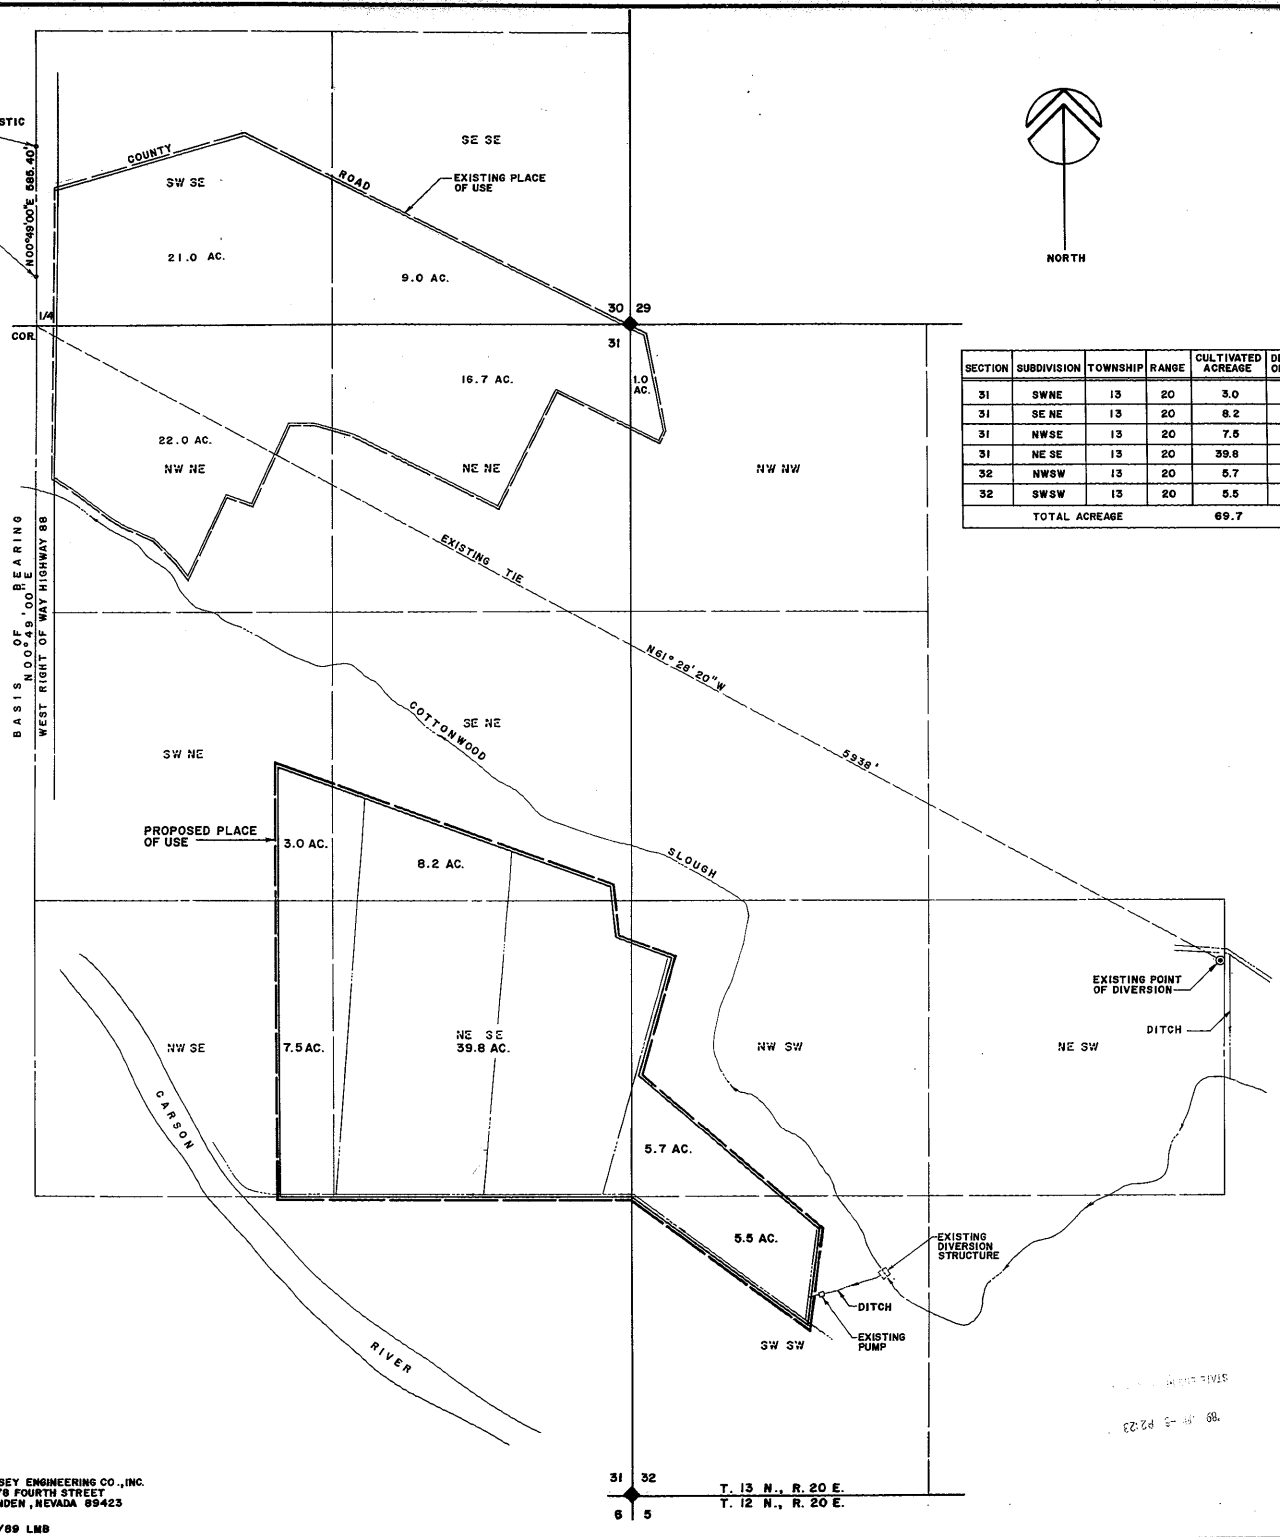

SECTION	SUBDIVISION	TOWNSHIP	RANGE	CULTIVATED ACREAGE	DESCRIPTION OF CULTURE
31	SWNE	13	20	3.0	PASTURE
31	SE NE	13	20	8.2	"
31	NWSE	13	20	7.5	"
31	NE SE	13	20	39.8	"
32	NWSW	13	20	5.7	"
32	SWSW	13	20	5.5	"
TOTAL ACREAGE				69.7	

STATE OF NEVADA
COUNTY OF DOUGLAS S.S.

I, B.J. VASEY, BEING FIRST DULY SWORN, DEPOSE AND SAY THAT THIS MAP, CONSISTING OF ONE (1) SHEET, HAS BEEN CORRECTLY DRAWN TO THE DESIGNATED SCALE FROM A SURVEY MADE UNDER MY SUPERVISION AND DIRECTION ON THE 18TH DAY OF MAY, 1989, THAT IT TRULY AND CORRECTLY REPRESENTS THE PROPOSED LOCATION AND EXTENT OF THE WORKS USED TO DIVERT WATER FROM AN UNDERGROUND SOURCE IN DOUGLAS COUNTY BY MACK LAND AND CATTLE COMPANY, INC. FOR IRRIGATION PURPOSES UNDER PERMIT NO._____. THE POINT OF DIVERSION, THE LOCATION AND SIZE OF THE DIVERTING CHANNEL, LOCATION AND DESCRIPTION OF ALL MEASURING DEVICES, THE LOCATION AND EXTENT OF ALL LANDS OWNED OR CONTROLLED BY THE APPLICANT UPON WHICH WATER APPLIED FOR UNDER PERMIT NO._____ IS USED, TOGETHER WITH THE AREA IN EACH 40 ACRE SUBDIVISION, AND THE LOCATION AND NAMES OF ALL OTHER WORKS OR STREAMS WHICH ARE CROSSED BY OR CONNECTED WITH SAID WORKS ARE FULLY AND CORRECTLY DESIGNATED HEREON.

B.J. Vasey
STATE WATER RIGHT SURVEYOR NO. 306

SUBSCRIBED AND SWORN TO BEFORE ME THIS 5 DAY OF June, 1989.

Gloria K. Lash
NOTARY PUBLIC IN AND FOR DOUGLAS COUNTY, NEVADA

GLORIA K. LASH
Notary Public — Nevada
Douglas County
My Appointment Expires Jul. 7, 1992

BASIS OF BEARING: N00°49'00"E WEST R/W U.S. HIGHWAY 395, RECORD OF SURVEY FOR EAST FORK SWIMMING POOL DISTRICT, DOCUMENT NO. 161507, DOUGLAS COUNTY, NEVADA.

300 0 300 600 900
SCALE: 1" = 300'

FILED
JUN 05 1989
STATE ENGINEER'S OFFICE

53349

MAP
TO ACCOMPANY APPLICATION TO CHANGE
A PORTION OF THE PLACE OF USE
OF WATER PREVIOUSLY APPROPRIATED UNDER
PERMIT NO. 28193 FOR IRRIGATION PURPOSES
BY
MACK LAND AND CATTLE COMPANY, INC.
FROM
AN UNDERGROUND SOURCE
IN
DOUGLAS COUNTY, NEVADA

PREPARED BY: VASEY ENGINEERING CO., INC.
1476 FOURTH STREET
MINDEN, NEVADA 89423

05/89 LMB

53349