(To Accompany Application to Appropriate Water for Mining / Milling / Domestic)

STATE OF NEVADA
COUNTY OF WHITE PINE } S.S.

I, Rick Havenstrite # 813, being first duly sworn, depose and say that this map, consisting of 2 sheets, numbered from 2 to 2, inclusive, has been correctly drawn to the designated scale from field notes of a survey made by me, (or under my supervision and direction), between the — day of May 9, and the 10th, day of May, 1989 that it truly and correctly represents the proposed location and extent of the works used to divert water from underground, in WP County, by Alta Gold for Mining Milling and Domestic purposes.

That the proposed point of diversion and return, the location of the mill / mine, the approximate size and capacity of the diverting channel or conduit, and the location and names of all other works or streams which are crossed by or connected with said works, are fully and correctly designated hereon. Rick Havenstrite

(State Water Right Surveyor)

Subscribed and sworn before me this 14th day of June, 1989.

Notary Public in and for Vicki Pearce County, Nevada.

VICKI PEARCE
Notary Public - State of Nevada
White Pine County, Nevada
Appointment Expires July 31, 1990

REGISTERED PROFESSIONAL ENGINEER STATE OF NEVADA
RICK S. HAVENSTRITE
MINING
No. 7210

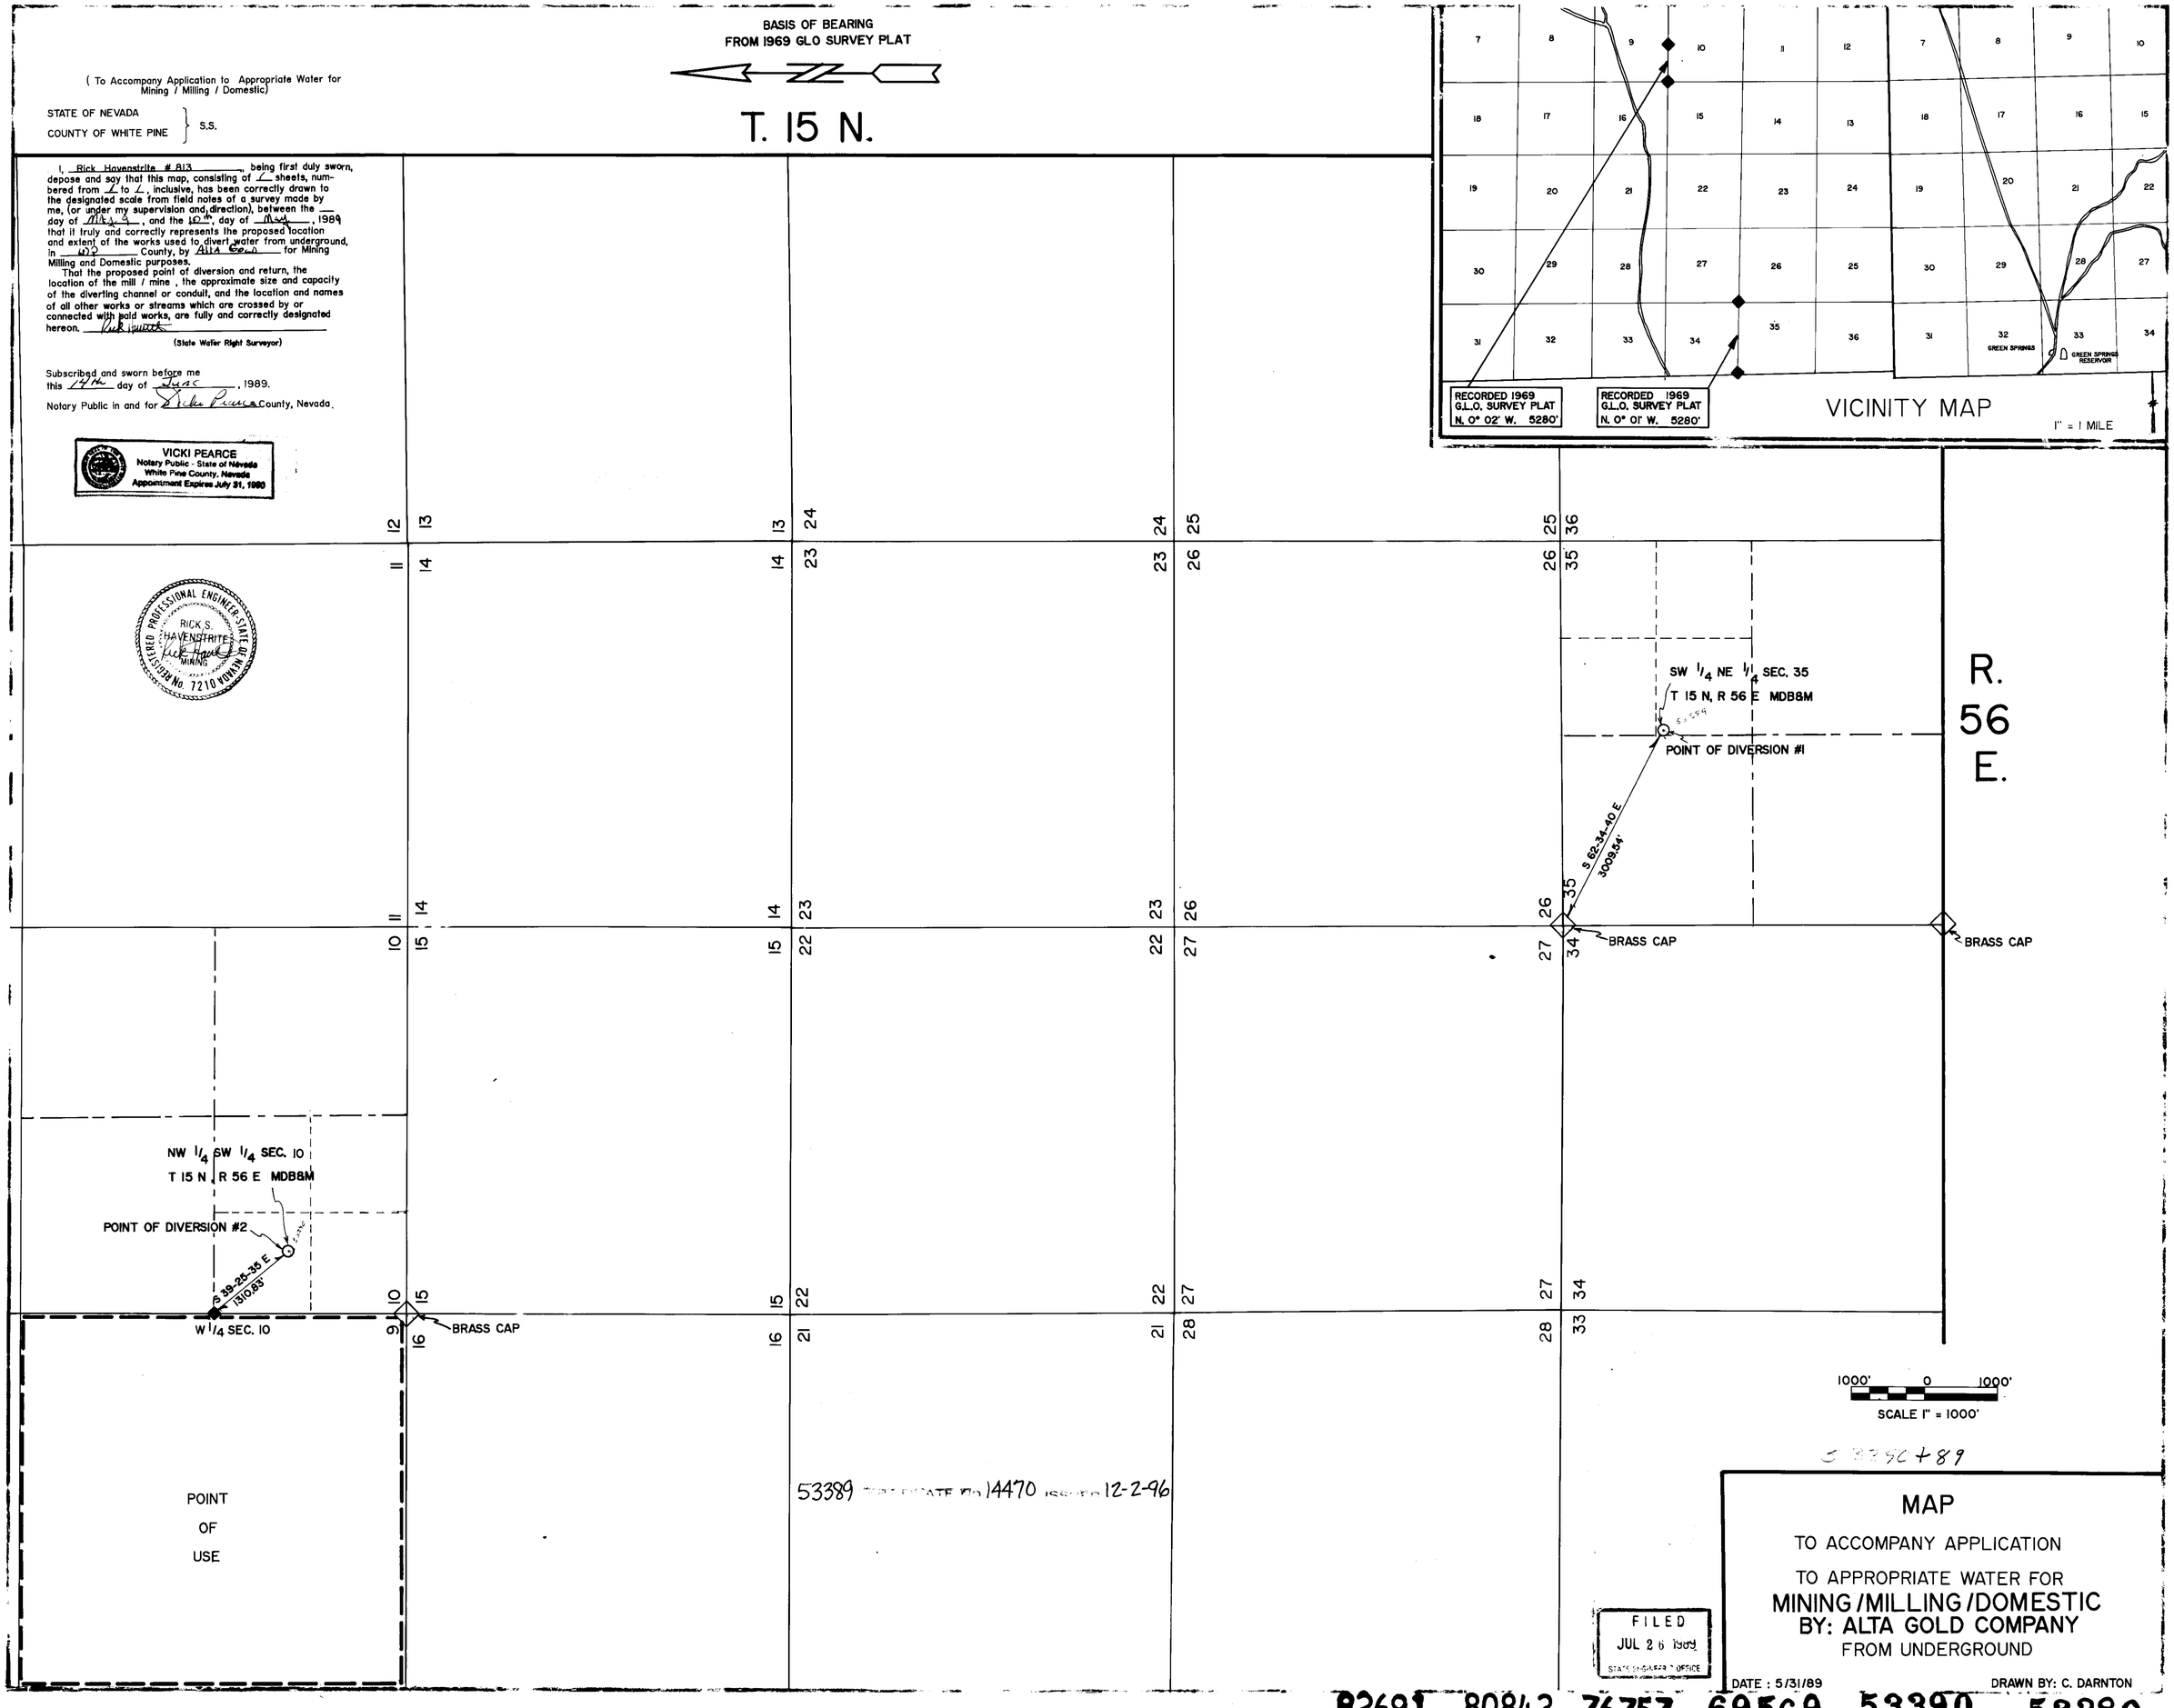

53389 [illegible] 14470 [illegible] 12-2-96

FILED
JUL 26 1989
STATE ENGINEER'S OFFICE

MAP

TO ACCOMPANY APPLICATION

TO APPROPRIATE WATER FOR

MINING / MILLING / DOMESTIC

BY: ALTA GOLD COMPANY

FROM UNDERGROUND

DATE : 5/31/89

DRAWN BY: C. DARNTON

82691 80842 76757 69569 53390 53389