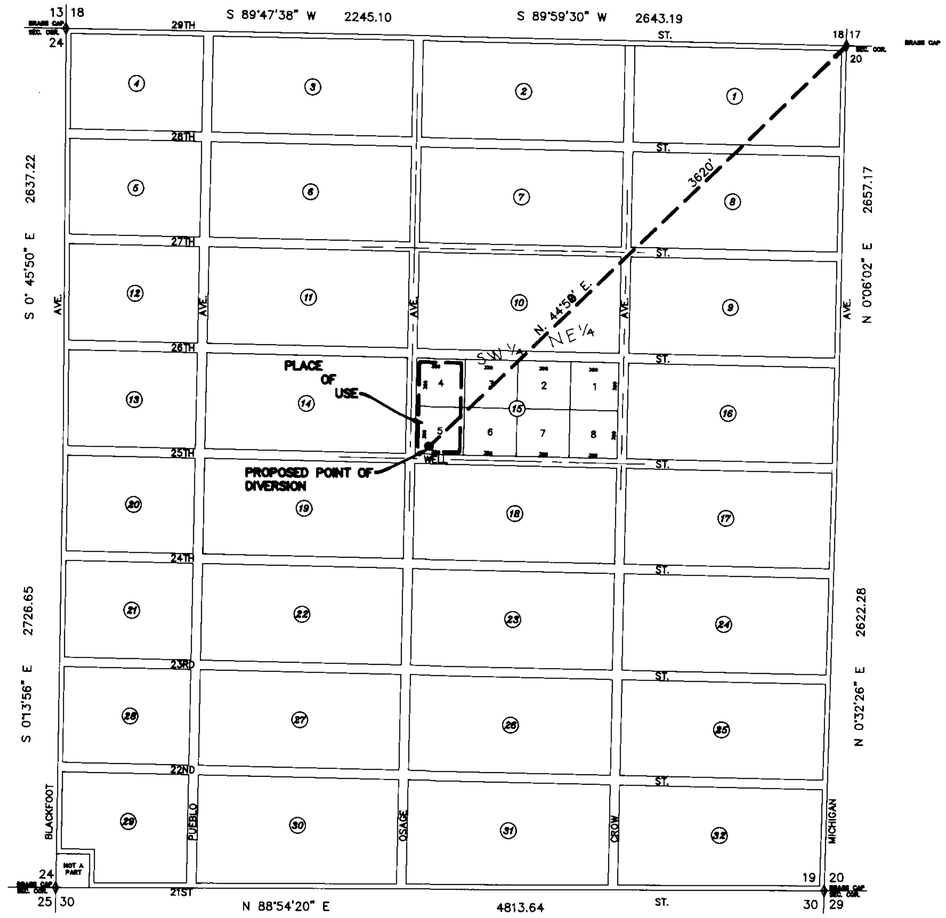

MEADOW VALLEY RANCHOS
UNIT NO. 4

T. 35 N., R. 56 E.
M.D.M.

STATE OF NEVADA
COUNTY OF ELKO ss.

I, William A. Nisbet, being first duly sworn, depose and say that this map, consisting of one sheet, has been drawn to the designated scale from a survey, made under my supervision and direction, completed on the 7th day of August,1989; that it truly and correctly represents the proposed location and extent of the works used to divert water from an underground source in ELKO COUNTY by DON L. NEILSON, for quasi-municipal purposes. That the proposed points of diversion, the approximate location and size of the diverting channel or other conduit, the place of use, and the location and names of all other works or streams which are crossed by, or connected with the works herein, are correctly designated thereon.

William A. Nisbet
STATE WATER RIGHT SURVEYOR NO. 448

REGISTERED LAND SURVEYOR - STATE OF NEVADA
WILLIAM A. NISBET
3805

Subscribed and sworn to before me this 2nd day of Sept, 1989.

Leora Bernadot

LEORA BERNADOT
Notary Public - State of Nevada
Elko County, Nevada
Commission Expires May 2, 1990

BASIS OF BEARING: Map of subdivision for Meadow Valley Ranchos, Unit No. 4, on file in the office of Elko County Recorder, file #11260.

'89 SEP -8 A11:23

0 500 1000 1500
SCALE: 1"=500'

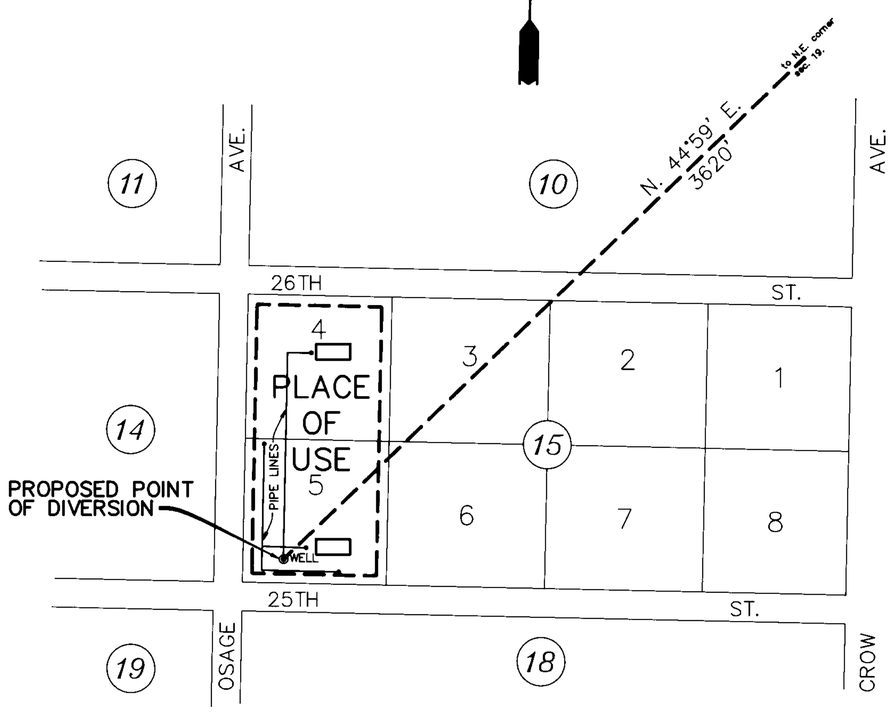

DETAIL

53438

FILED
SEP 8 1989
STATE ENGINEER'S OFFICE

NO.	BY	DATE	DESCRIPTION	CHK'D	APP'D

REVISIONS

DRAWN BY SJO | APPROVED BY WAN
JOB NO. 2047.001 | DATE 8/89

MAP TO ACCOMPANY
APPLICATION TO APROPRIATE WATER
FOR QUASI-MUNICIPAL PURPOSES

BY DON L. NEILSON
FROM AN UNDERGROUND SOURCE
IN ELKO COUNTY

CHILTON Engineering and Surveying, LTD
421 Court Street
(702) 738-2121 Elko, Nevada 89801

W89021 1/1

53438