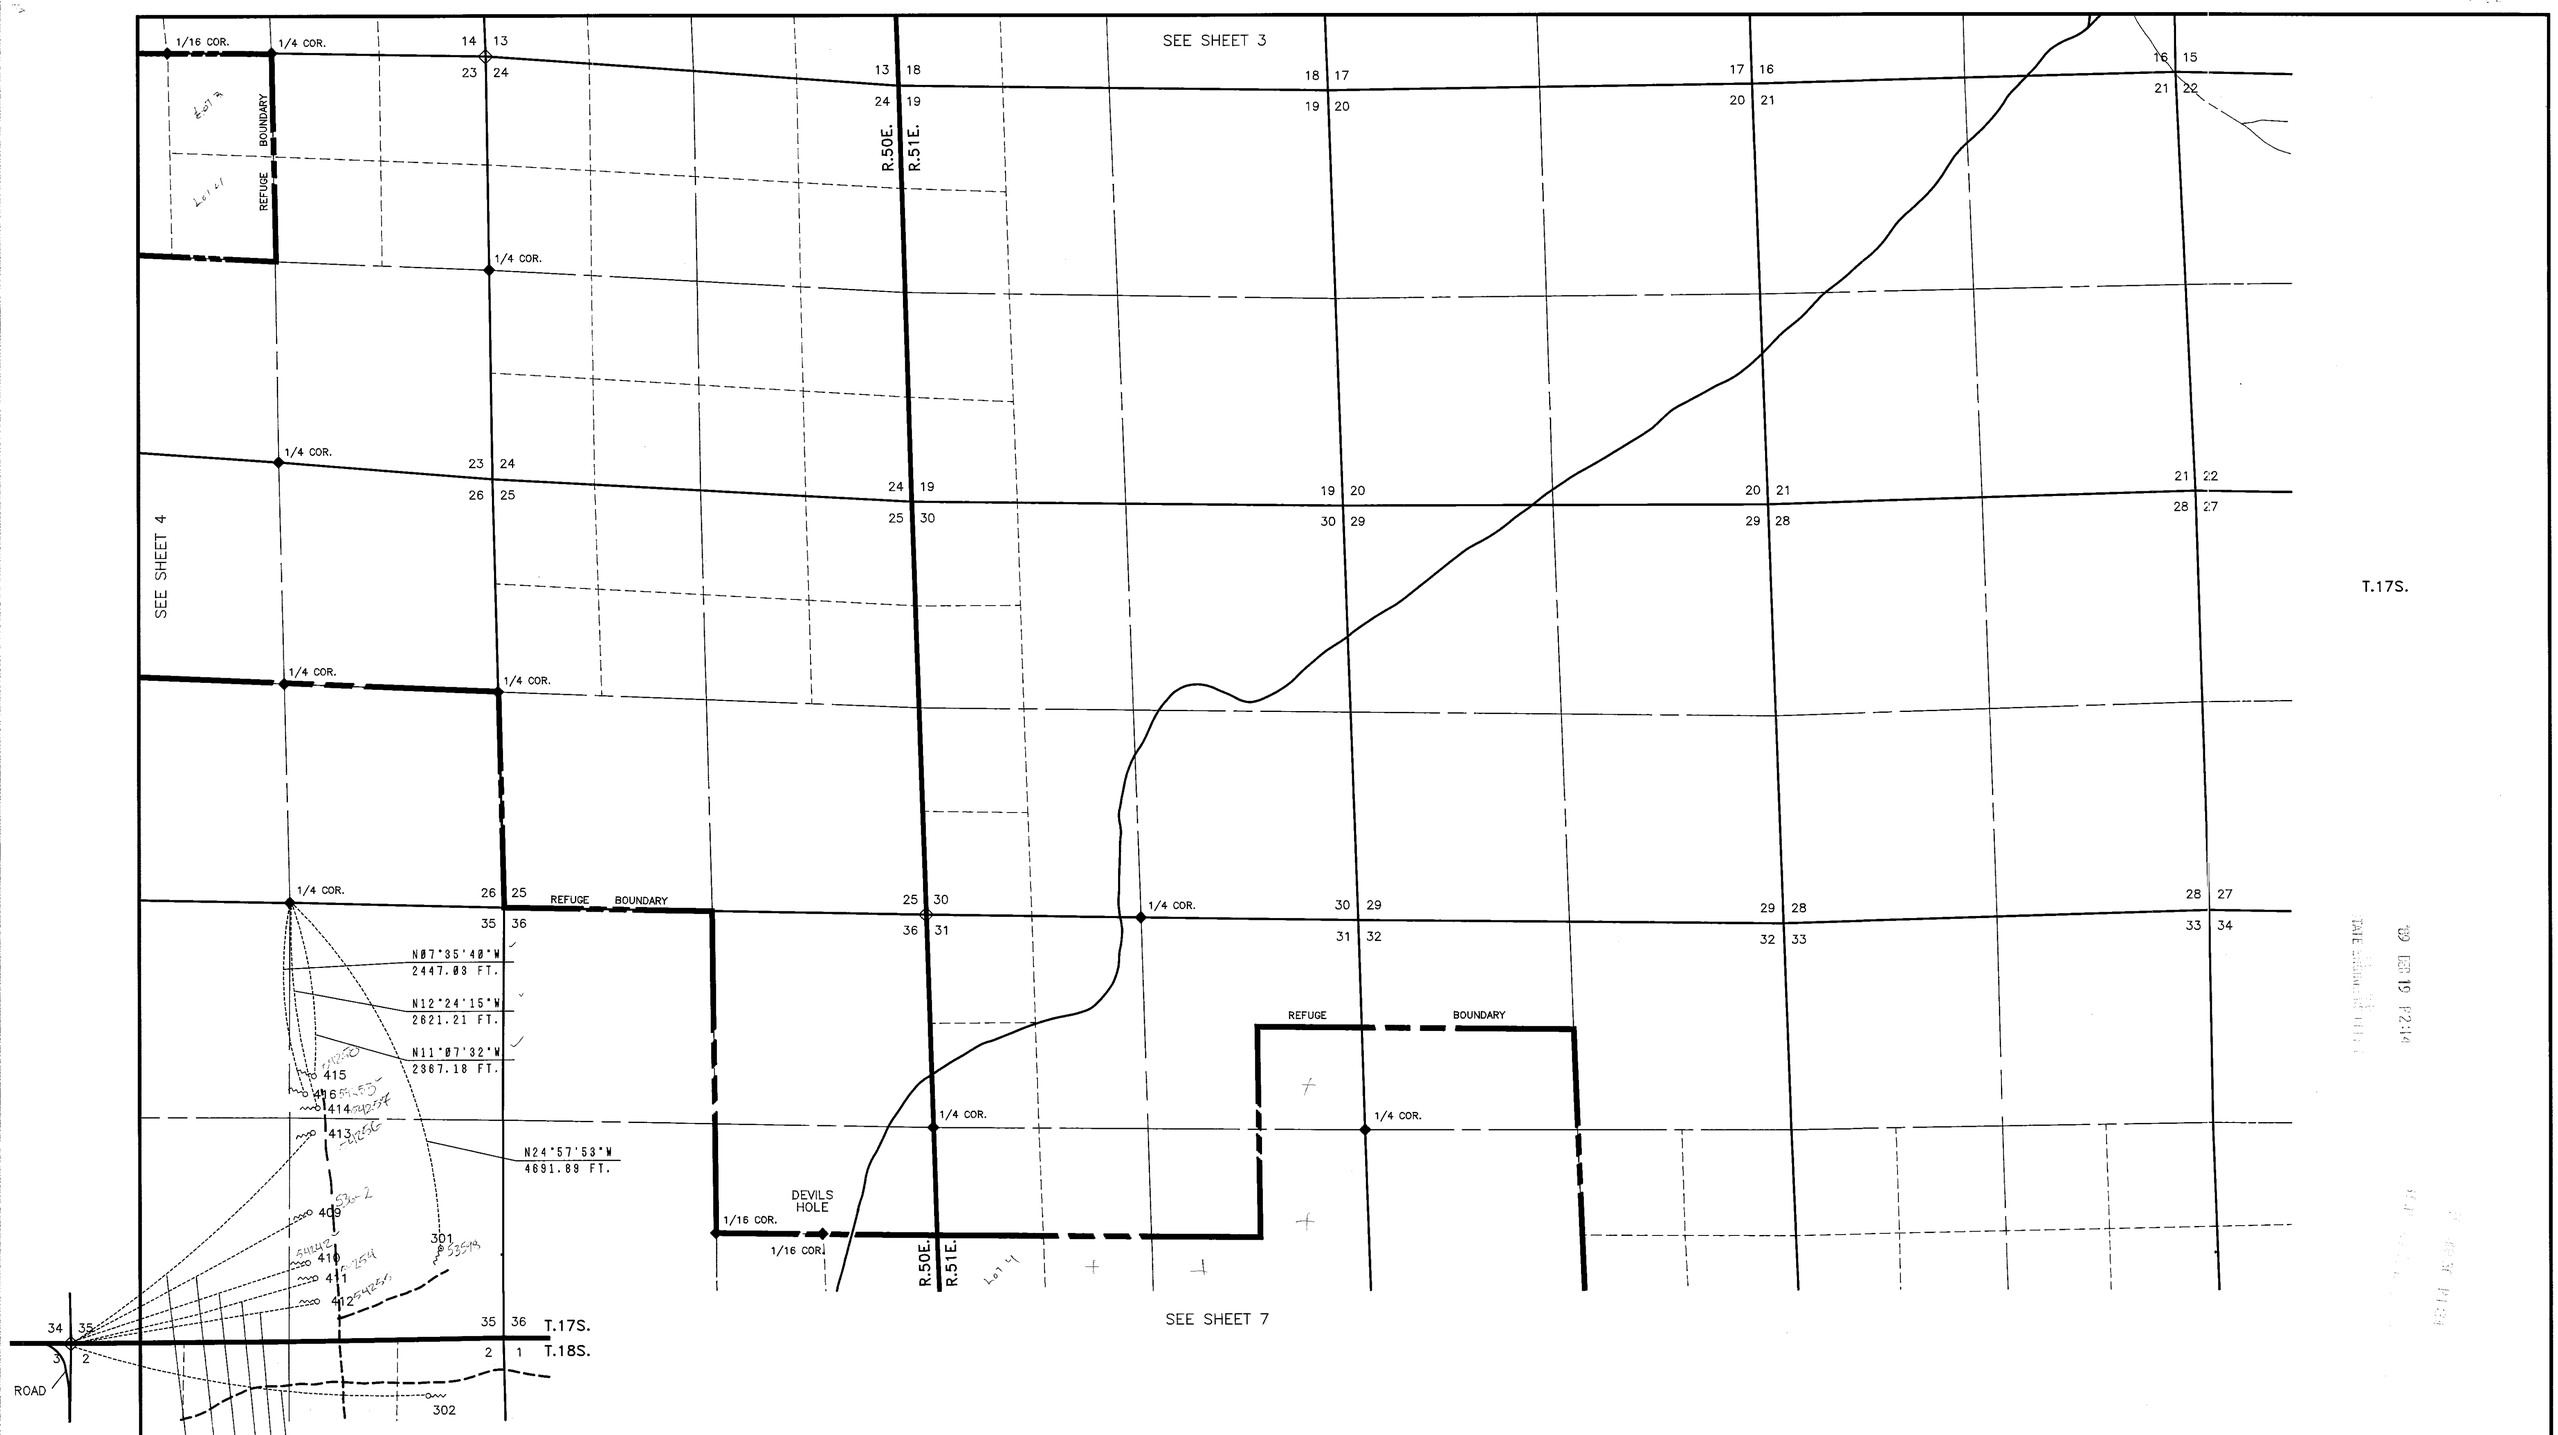

53642 CERTIFICATE NO. 14407 ISSUED 08-21-96
54252 CERTIFICATE NO. 14409 ISSUED 08-21-96
54253 CERTIFICATE NO. 14410 ISSUED 08-21-96
54254 CERTIFICATE NO. 14411 ISSUED 08-21-96
54255 CERTIFICATE NO. 14412 ISSUED 08-21-96
54256 CERTIFICATE NO. 14413 ISSUED 08-21-96
54257 CERTIFICATE NO. 14414 ISSUED 08-21-96
54258 CERTIFICATE NO. 14415 ISSUED 08-21-96

N

HORZ. CONTROL
BASIS OF BEARING
NEVADA TRANSVERSE MERCATOR
ZONE "C"
TRI. STATIONS USED:

DRAIN	PAH
103 ECC	HUNCH
BDY POST 104	AMARGOSA NORTH BASE

STATE OF OREGON
COUNTY OF MULTNOMAH

I, ROBERT E. DUCRET, BEING FIRST DULY SWORN, DEPOSE AND SAY THAT THIS MAP CONSISTING OF NINE SHEETS, HAS BEEN CORRECTLY DRAWN TO THE DESIGNATED SCALE FROM NOTES OF SURVEYS MADE BY THE U.S. FISH AND WILDLIFE SERVICE IN MARCH 13, 1985 AND JANUARY 25, 1986 THAT IT TRULY AND CORRECTLY REPRESENTS THE LOCATION OF THE SPRINGS, WELLS AND CREEKS USED FOR WILDLIFE AND OTHER BENEFICIAL PURPOSES.

NEVADA STATE WATER RIGHT SURVEYOR NO. 688

SUBSCRIBED AND SWORN TO BEFORE ME THIS 29 DAY OF June, 1989.

NORTARY PUBLIC

MY COMMISSION EXPIRES 11/17/92

FILED
DEC 19 1989
STATE ENGINEER'S OFFICE

0 500 1000 2000 3000
SCALE: 1 INCH = 1000 FEET

53596 - 53643

MAP
TO ACCOMPANY APPLICATIONS TO CHANGE THE PLACE OF USE, POINT OF DIVERSION, MANNER OF USE AND TIME OF USE TO WILDLIFE PURPOSES

BY: U.S. FISH AND WILDLIFE SERVICE

FROM: UNDERGROUND AND SPRING SOURCES IN NYE COUNTY, NEVADA

86190 86192 65320 54258 54257 54256 54255 54254 54253 54252 53642 53598