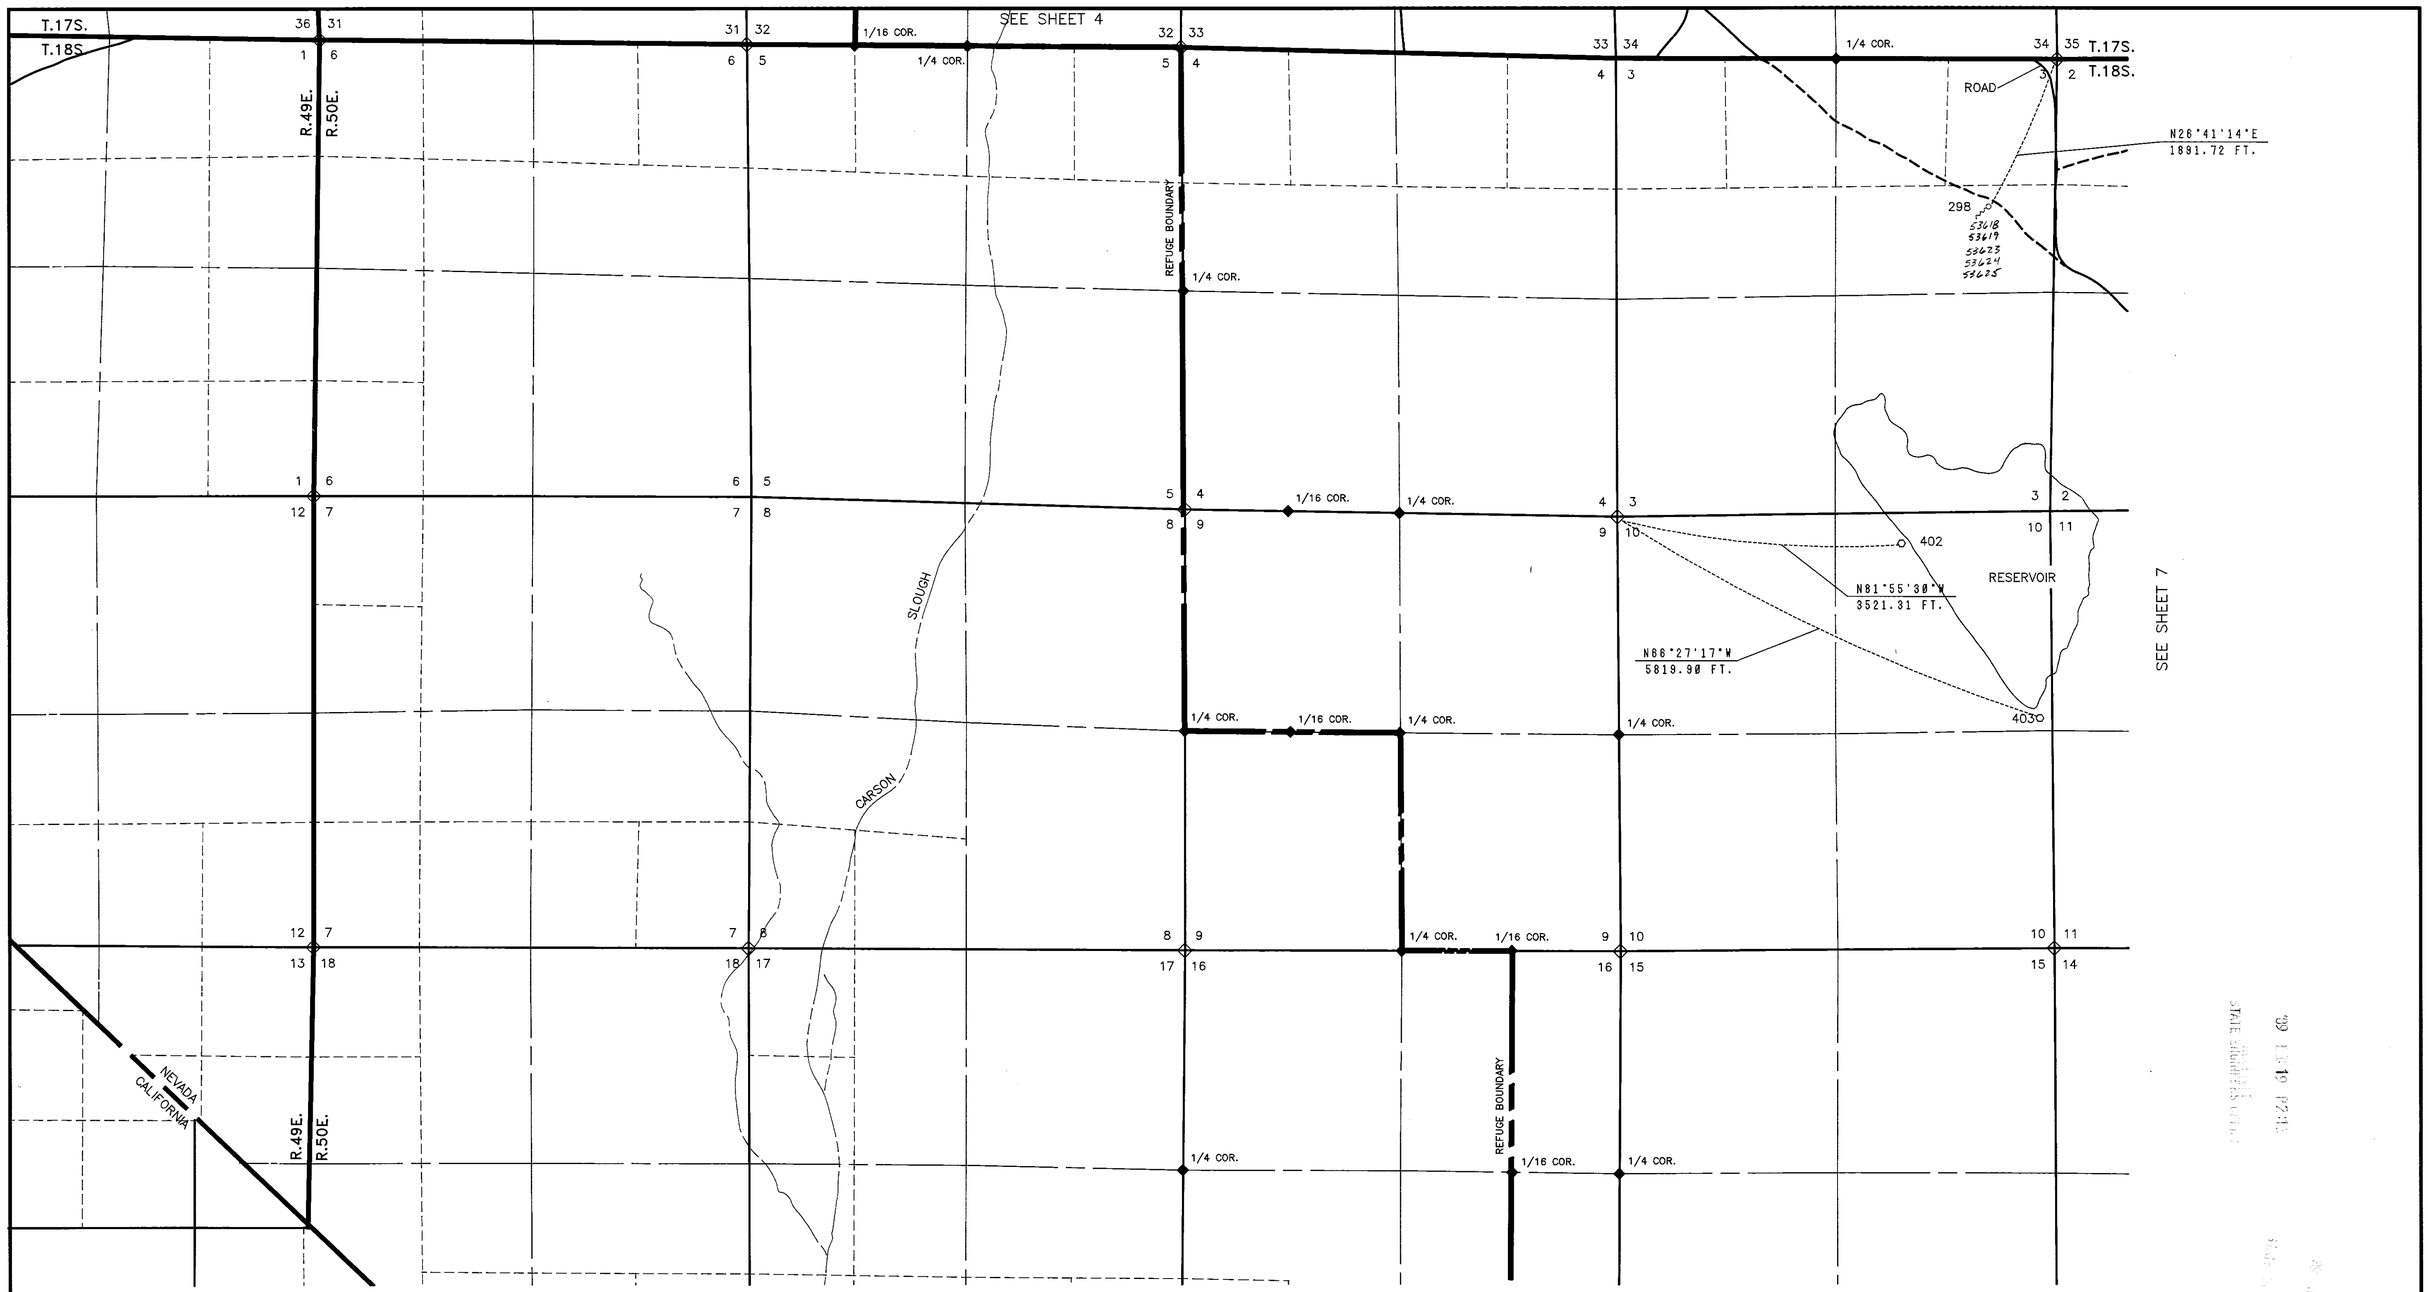

53618 CERTIFICATE No. 14345 ISSUED 06-18-96

53619 CERTIFICATE No. 14352 ISSUED 06-18-96

53623 CERTIFICATE No. 14618 ISSUED 06-20-97

53624 CERTIFICATE No. 14619 ISSUED 06-20-97

53625 CERTIFICATE No. 14620 ISSUED 06-20-97

N

HORZ. CONTROL
BASIS OF BEARING
NEVADA TRANSVERSE MERCATOR
ZONE "C"
TRI. STATIONS USED:

DRAIN	PAH
103 ECC	HUNCH
BDY POST 104	AMARGOSA NORTH BASE

STATE OF OREGON
COUNTY OF MULTNOMAH

I, ROBERT E. DUCRET, BEING FIRST DULY SWORN, DEPOSE AND SAY THAT THIS MAP CONSISTING OF NINE SHEETS, HAS BEEN CORRECTLY DRAWN TO THE DESIGNATED SCALE FROM NOTES OF SURVEYS MADE BY THE U.S. FISH AND WILDLIFE SERVICE IN MARCH 13, 1985 AND JANUARY 25, 1986 THAT IT TRULY AND CORRECTLY REPRESENTS THE LOCATION OF THE SPRINGS, WELLS AND CREEKS USED FOR WILDLIFE AND OTHER BENEFICIAL PURPOSES.

Robert E. Ducret
NEVADA STATE WATER RIGHTS SURVEYOR NO. 688

SUBSCRIBED AND SWORN TO BEFORE ME THIS 29 DAY OF June, 1989.

Marilyn A. Holway
NORTARY PUBLIC

MY COMMISSION EXPIRES 11/17/92

FILED
DEC 19 1989
STATE ENGINEER'S OFFICE

0 500 1000 2000 3000
SCALE: 1 INCH = 1000 FEET

MAP
TO ACCOMPANY APPLICATIONS TO CHANGE THE PLACE OF USE, POINT OF DIVERSION, MANNER OF USE AND TIME OF USE TO WILDLIFE PURPOSES

BY: U.S. FISH AND WILDLIFE SERVICE

FROM: UNDERGROUND AND SPRING SOURCES IN NYE COUNTY, NEVADA

86192 65320 53625 53624 53623 53619 53618