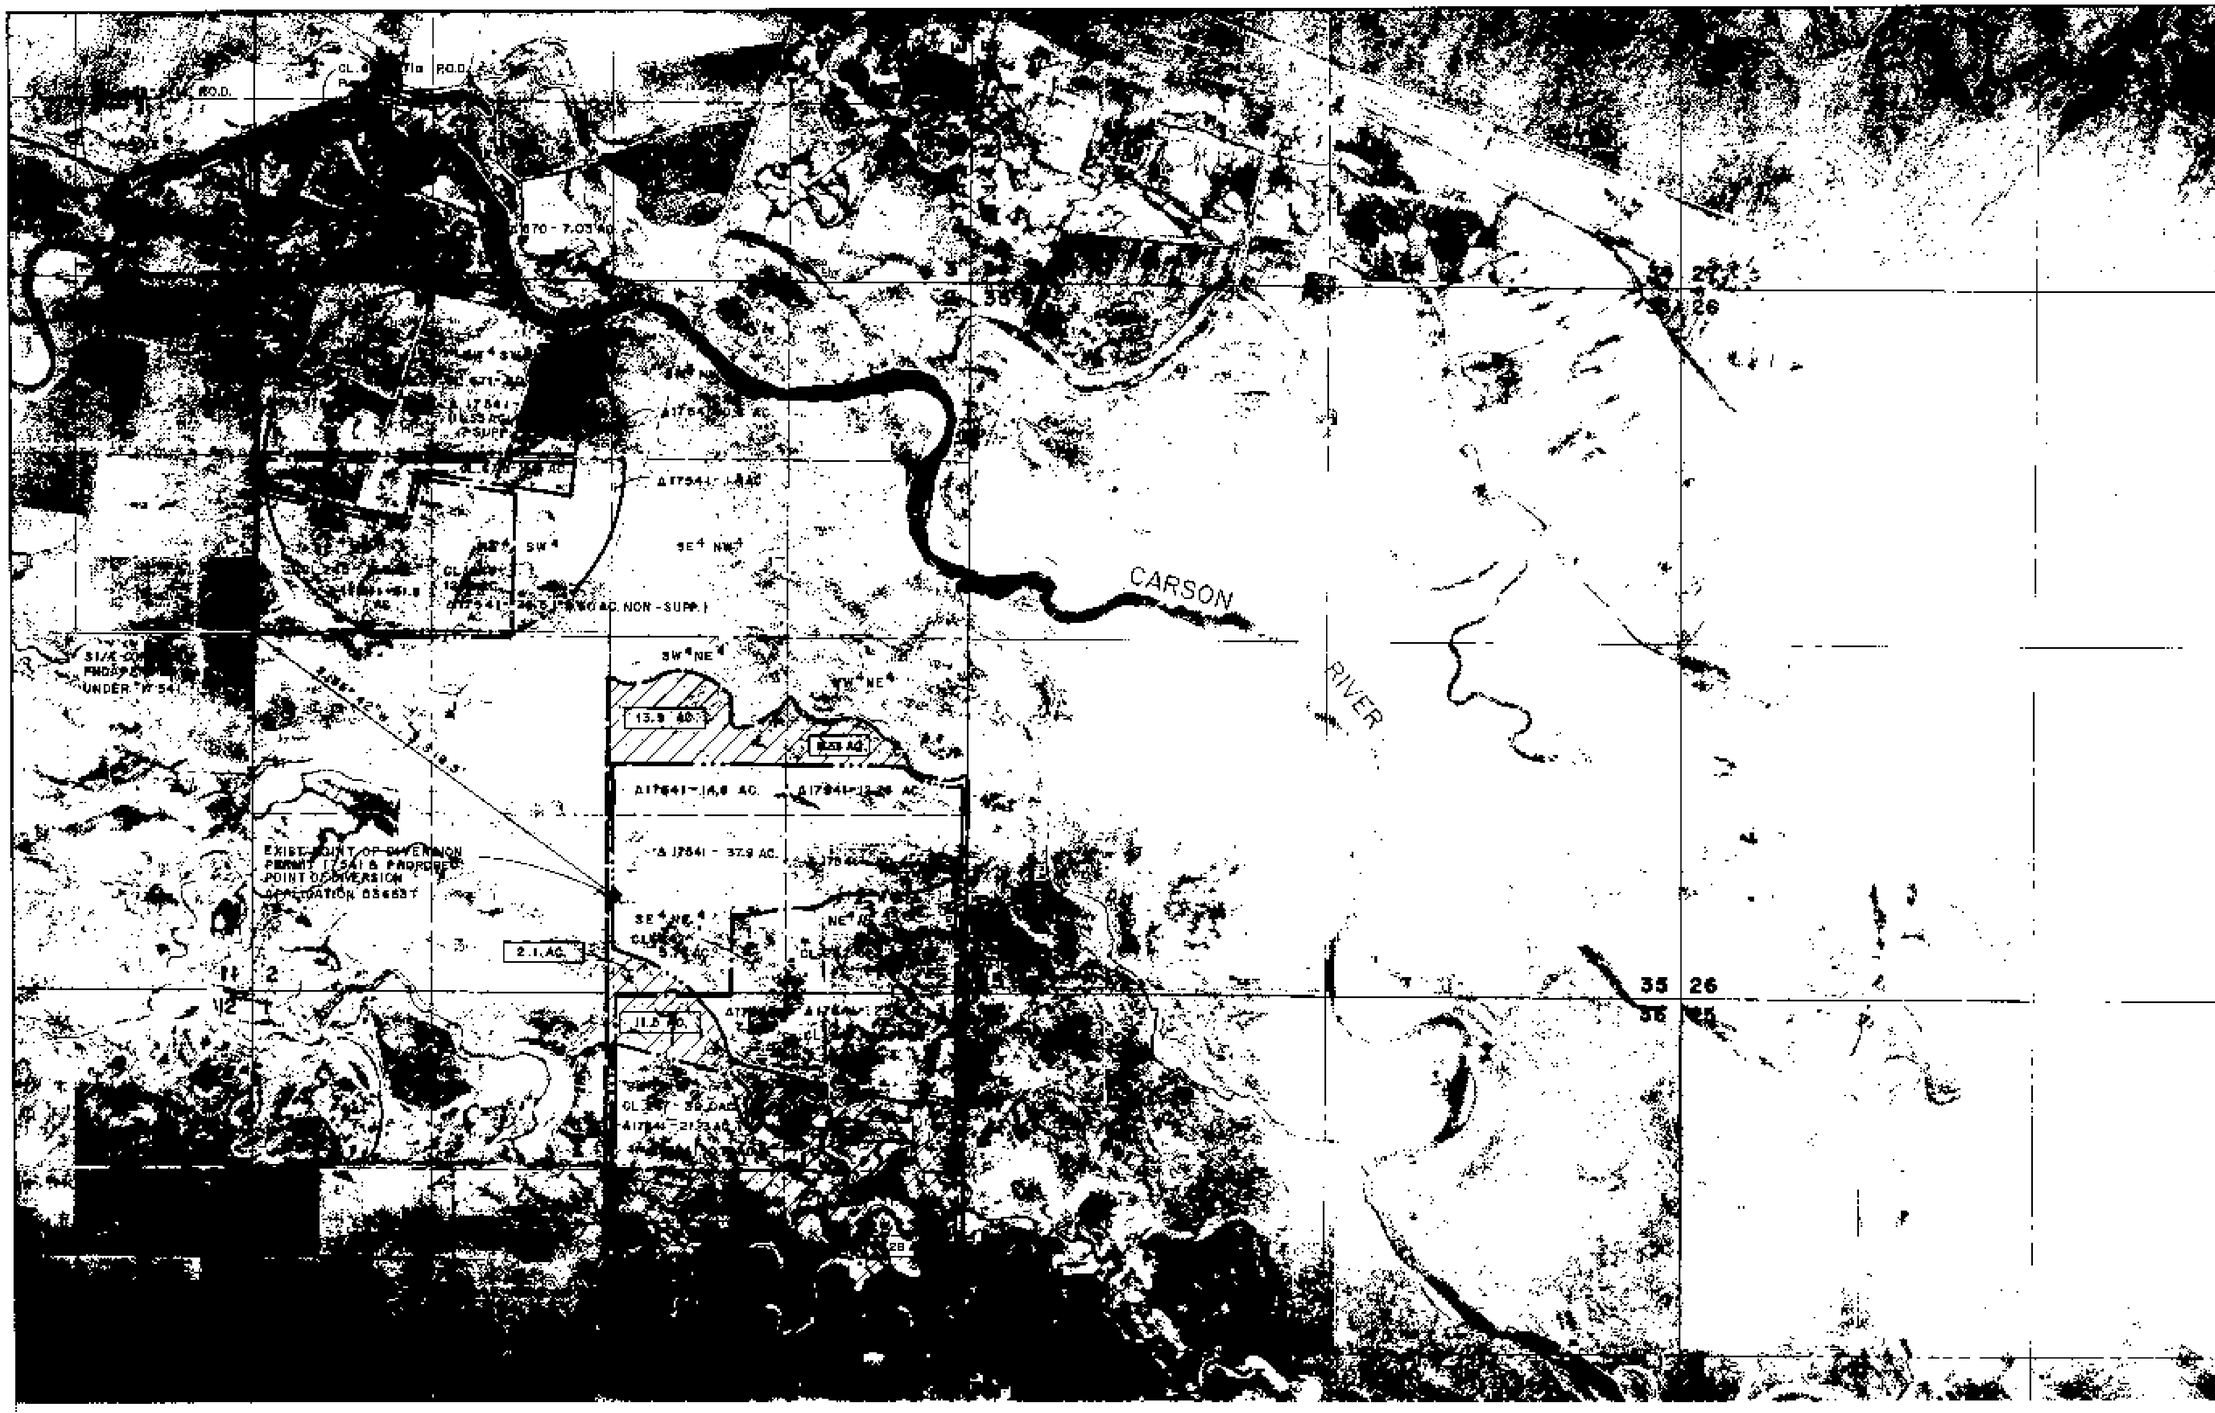

NORTH

RESOURCE CONCEPTS INC.

340 North Minnesota Street, Carson City, Nevada 89701 (702) 883 - 1600

ENGINEERING · ECONOMICS · RESOURCE PLANNING

JOB NO. [illegible]
DATE 7/6/89
REVISED 7/7/89
DRAWN BY MLV

Sheet 1 of 1

LEGEND

- Existing Place of Use from which Permit 17541 is to be removed
- Proposed Place of Use of Application 53663 T
- Existing Place of Use of Permit 17541
- Existing Place of Use of Carson River Decree Claim
- 21.9 AC. — Acreage under Permit 17541 to be removed
- C 24[illegible] 0.0 AC — Carson River Final Decree Claim Number & acreage
- Δ 17541 25.0 AC — Acreage within new Place of Use under Application 53663 T

STATE OF NEVADA
CARSON CITY S.S.

I, Brian A. Burdell, being first duly sworn, depose and say that this map, consisting of one sheet, has been correctly drawn to the designated scale from record information on file at the Division of Water Resources. That it truly and correctly represents the proposed location and extent of the works used to divert water from an underground source in Douglas County, Nevada by Ronald Simek for irrigation purposes. That the proposed point of diversion and the boundary of all lands showing by 40 acre subdivisions the areas where the water is to be used are fully and correctly designated hereon.

Brian A. Burdell
State Water Right Surveyor No. 605

Subscribed and sworn to before me this 6th day of July 1989 Notary Public in and for Carson City, Nevada

Carol W. Coates

BASIS OF BEARING

South line of the SW¼ of Section 2 per PBU Map under Permit 17541 on file at the Division of Water Resources

SCALE 1" = 600'

MAP

TO ACCOMPANY TEMPORARY APPLICATION NO. 53663 TO CHANGE THE PLACE OF USE & MANNER OF USE OF PERMIT 17541 BY

RONALD SIMEK

FOR IRRIGATION PURPOSES FROM AN UNDERGROUND SOURCE IN DOUGLAS COUNTY, NEVADA

53663 T