STATE OF NEVADA }SS.
COUNTY OF NYE

I JOHN P. DAVIS, BEING FIRST DULY SWORN, DEPOSE AND SAY THAT THIS MAP CONSISTING OF ONE SHEET, HAS BEEN CORRECTLY DRAWN TO THE DESIGNATED SCALE FROM FIELD NOTES OF A SURVEY MADE BY ME ON OCT. 12, 1989, THAT IT TRULY AND CORRECTLY REPRESENTS THE PROPOSED LOCATION AND EXTENT OF THE WORKS USED TO DIVERT WATER FROM A SPRING IN NYE COUNTY NEVADA BY L.J.W. CORPORATION FOR MILLING AND DOMESTIC PURPOSES. THAT THE PROPOSED POINT OF DIVERSION AND THE BOUNDARY OF ALL LANDS, SHOWING BY 40 ACRE SUBDIVISIONS THE PLACE TO BE UTILIZED ARE CORRECTLY DESIGNATED THEREON.

John P. Davis
STATE WATER RIGHTS SURVEYOR
No: 545

SUBSCRIBED AND SWORN TO BEFORE ME THIS 23RD DAY OF OCT., 1989

Judith Ellis
NOTARY PUBLIC IN AND FOR THE COUNTY OF NYE STATE OF NEVADA

THE BASIS OF BEARING OF THIS SURVEY IS A SOLAR OBSERVATION FROM THE NW COR OF SEC 29, T6N-R35E., M.D.M. TO A 3/8" PIAN REBAR WITH A PLUG MKD RLS 1802 SET S44°04'E S165.51'. THE REBAR IS ON A CONSPICUOUS HILL EAST OF THE HIGHWAY ABOUT 1/4 WAY TO THE TOP OF THE HILL. THE SOLAR WAS BY THE ALTITUDE OF THE SUN.

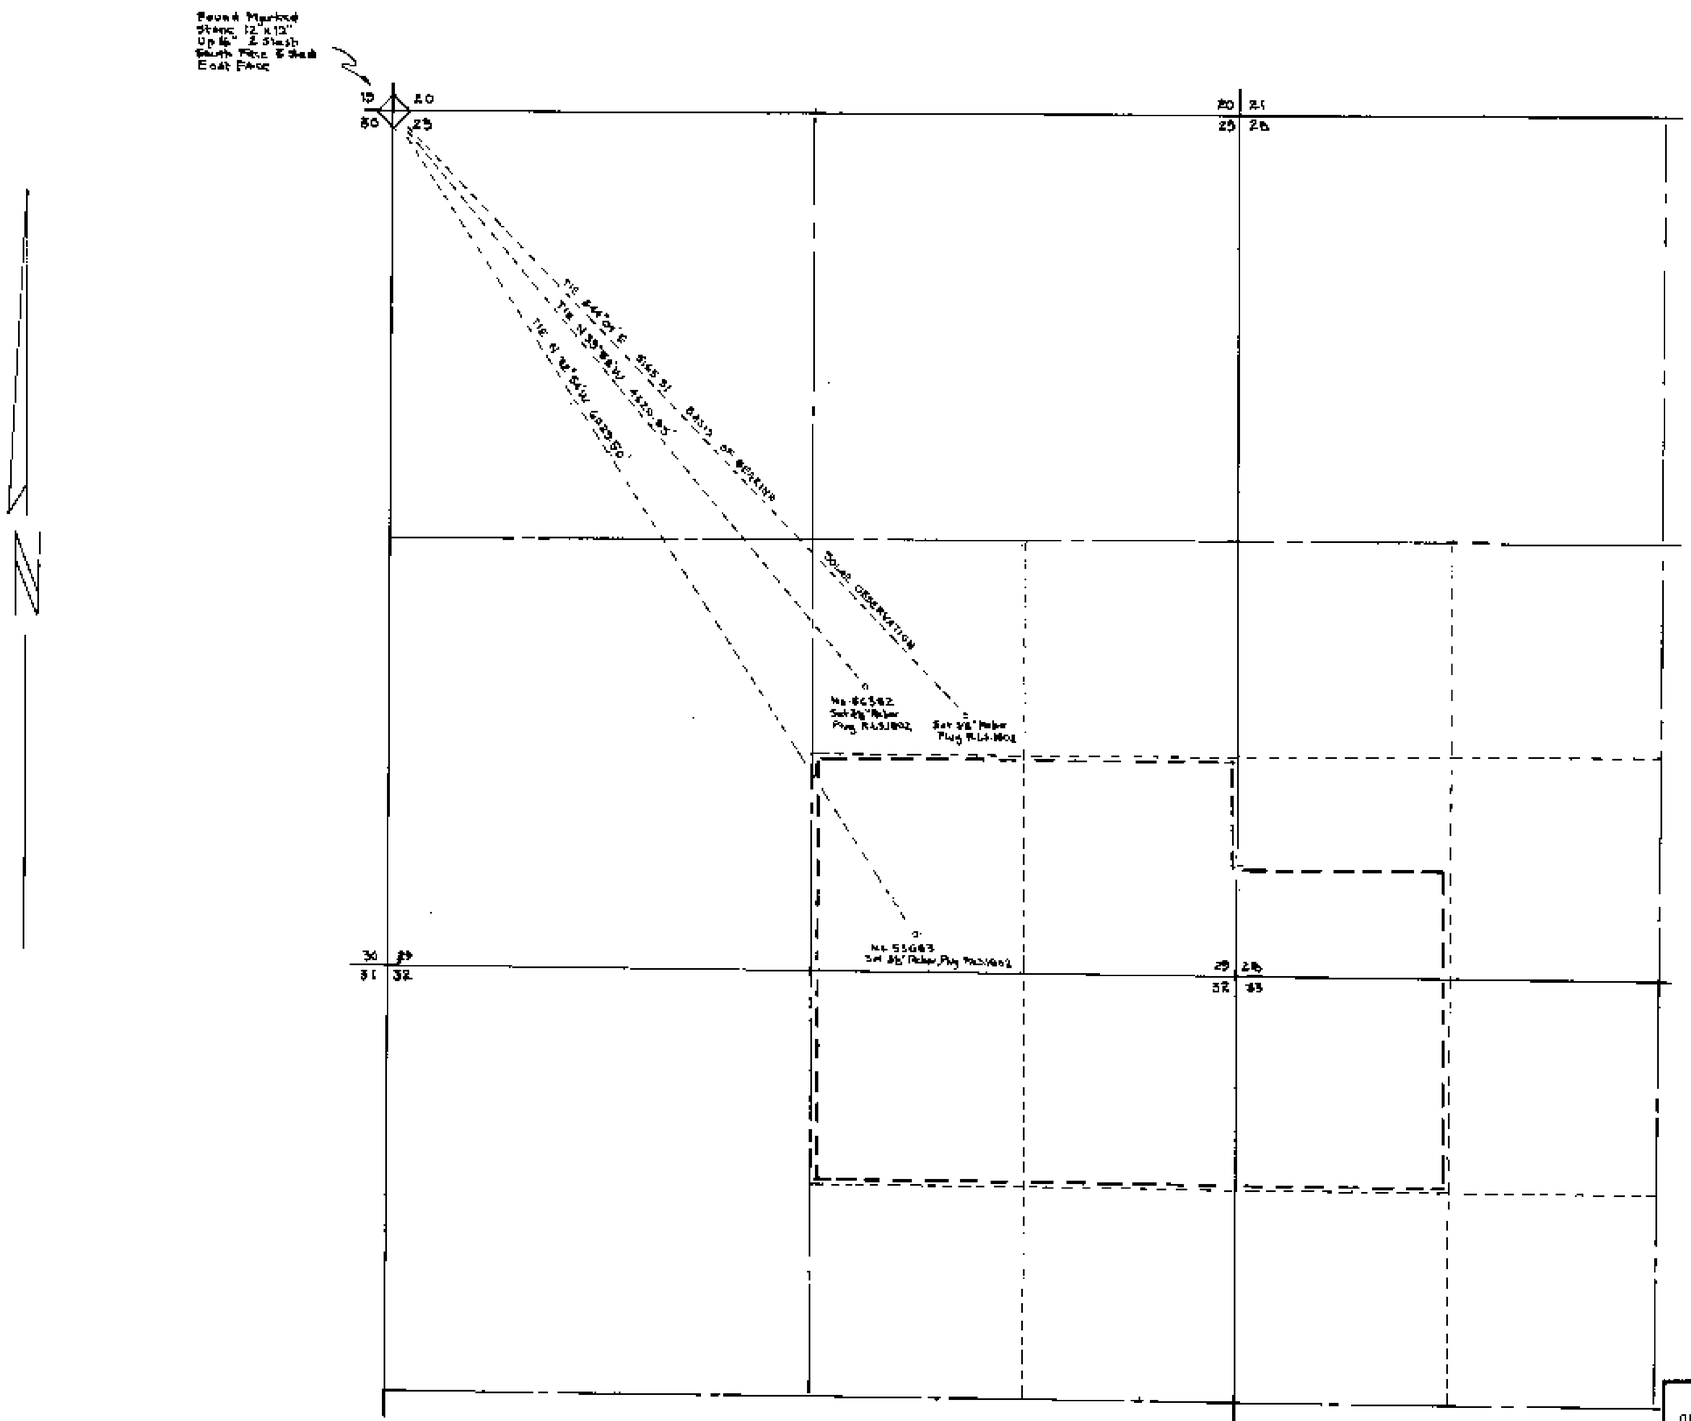

SCALE 1" = 500'

53682-53683

FILED
OCT 25 1989
STATE ENGINEER - OSCE

MAP TO ACCOMPANY APPLICATIONS NO 53682 & 53683 TO APPROPRIATE WATER FROM UNNAMED SPRINGS SITUATE IN SEC 29, T6N., R35E., M.D.M., NYE CO. NEVADA
FOR
L.J.W. CORPORATION A NEVADA CORP
FOR DOMESTIC AND MILLING PURPOSES

BY
JOHN P. DAVIS
UNITED STATES MINERAL SURVEYOR
TONOPAH, NEVADA

OCT 1989 SCALE 1" = 500'

53683 53682