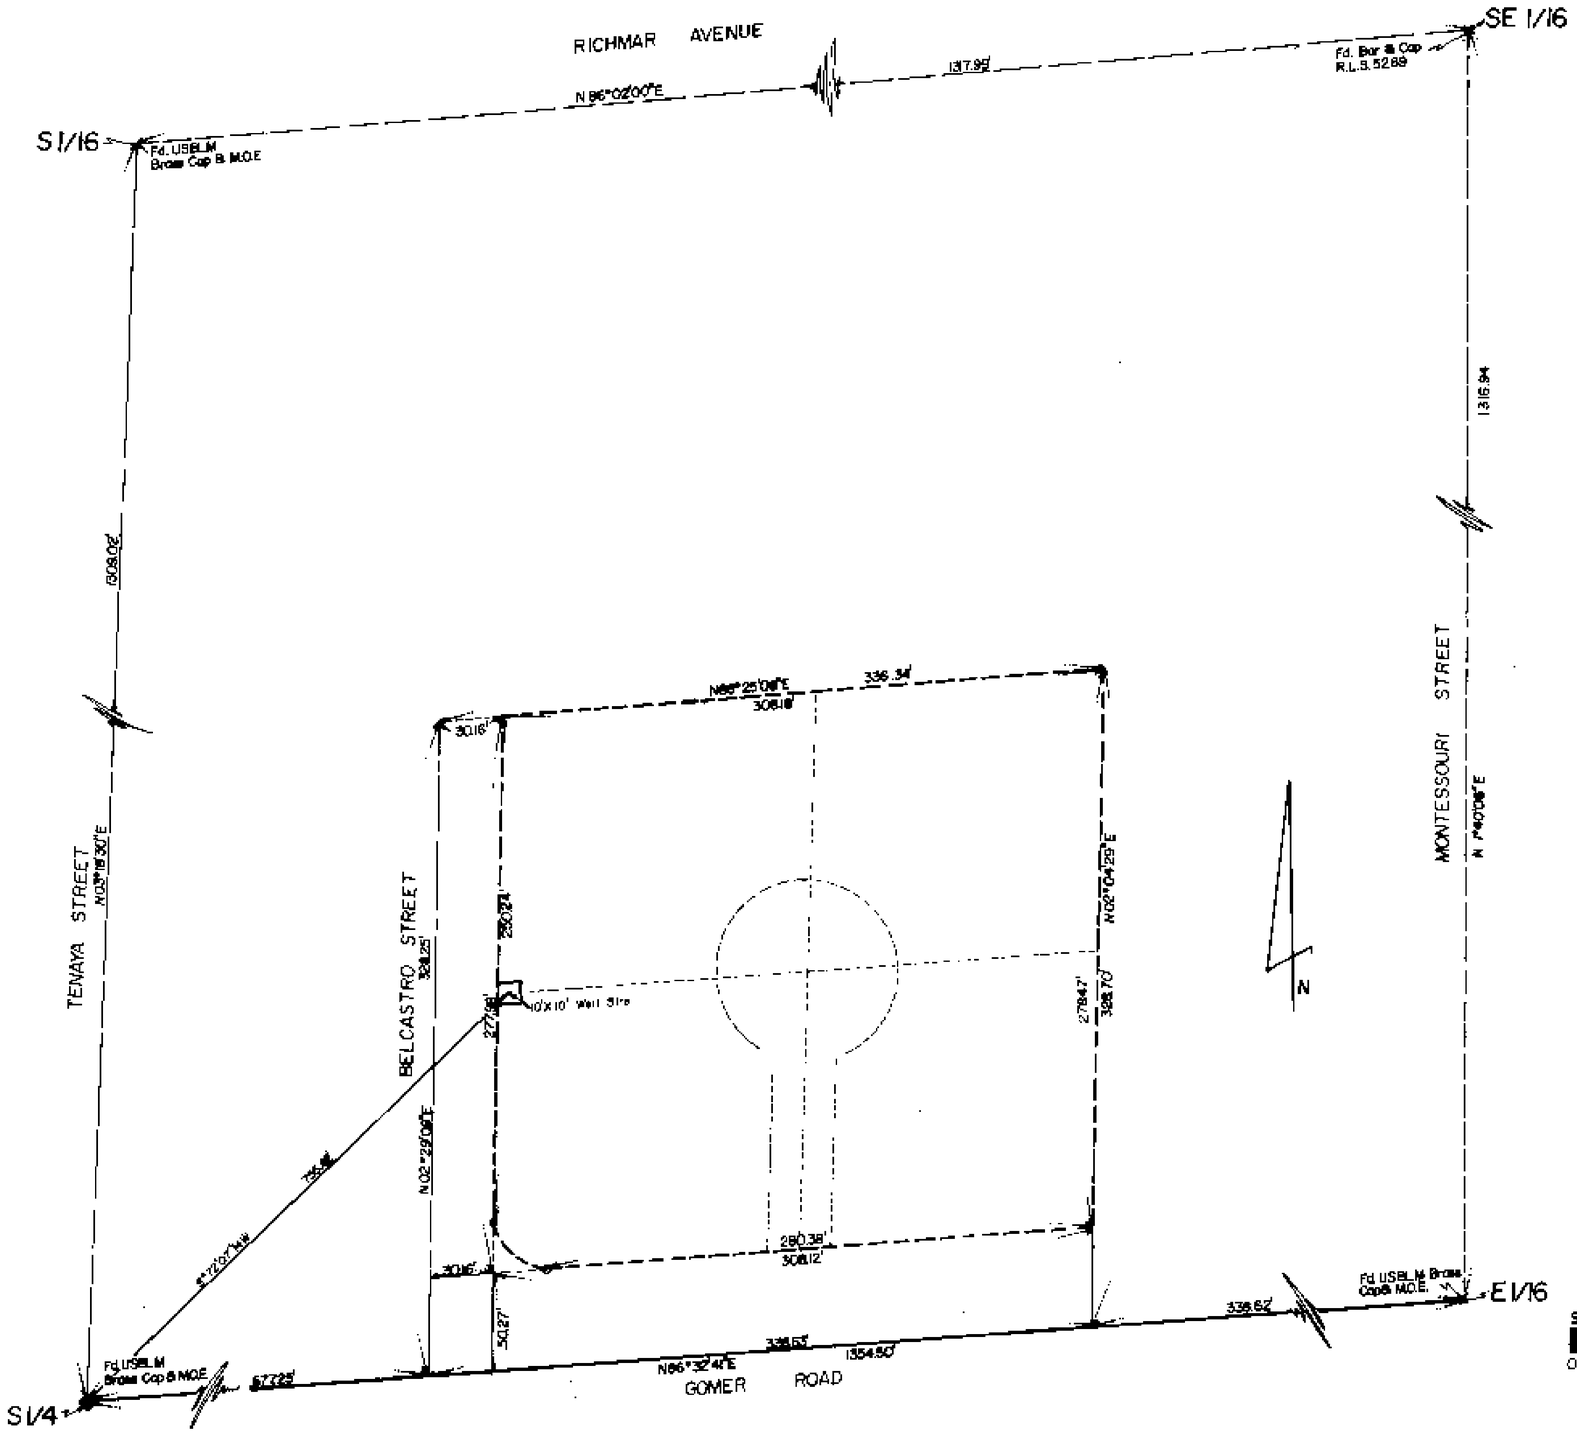

AFFIDAVIT

I, A.A. DUCHARME, being duly sworn, depose and state that the map has been correctly drawn to the designated scale and is the result of an actual survey done by me, and it correctly represents the location of a proposed well for the purpose of furnishing domestic water to the parcel shown hereon. The present owner of this parcel shown hereon is Watson Jensen

The field survey completed, on 7 / 20 / 89

Armand A. Ducharme
State Water Rights surveyor
Nevada Cert. No. 680

Subscribed and sworn this day of 7 / 21 / 89

Norman W. Forsythe
NORMAN W. FORSYTHE, Notary Public in and for CLARK COUNTY, NEVADA.

BASIS OF BEARING

Being the South line of the SW1/4 SE1/4, Sec. 22, T22S, R60E, M.D.M. CLARK CO. NEVADA. Per file 40, Pg. 93, Record of Survey.

LEGAL DESCRIPTION

SW1/4 SE1/4 SW1/4 SE1/4 of Section 22, Township 22 South, Range 60 East, M.D.B. & M., Clark County, Nevada.

Vicinity Map

no scale

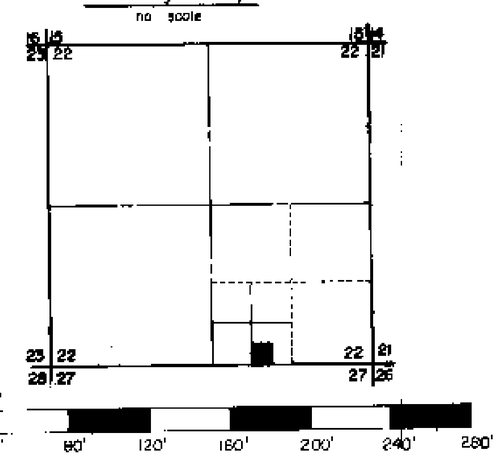

53708

FILED
SEP 1 1989
STATE Engineer's office

(S)

MAP
TO ACCOMPANY APPLICATION
FOR A QUASI-MUNICIPAL WELL
FOR Watson Jensen
FROM AN UNDERGROUND SOURCE
LAS VEGAS ARTESIAN BASIN
CLARK COUNTY, NEVADA.

53708