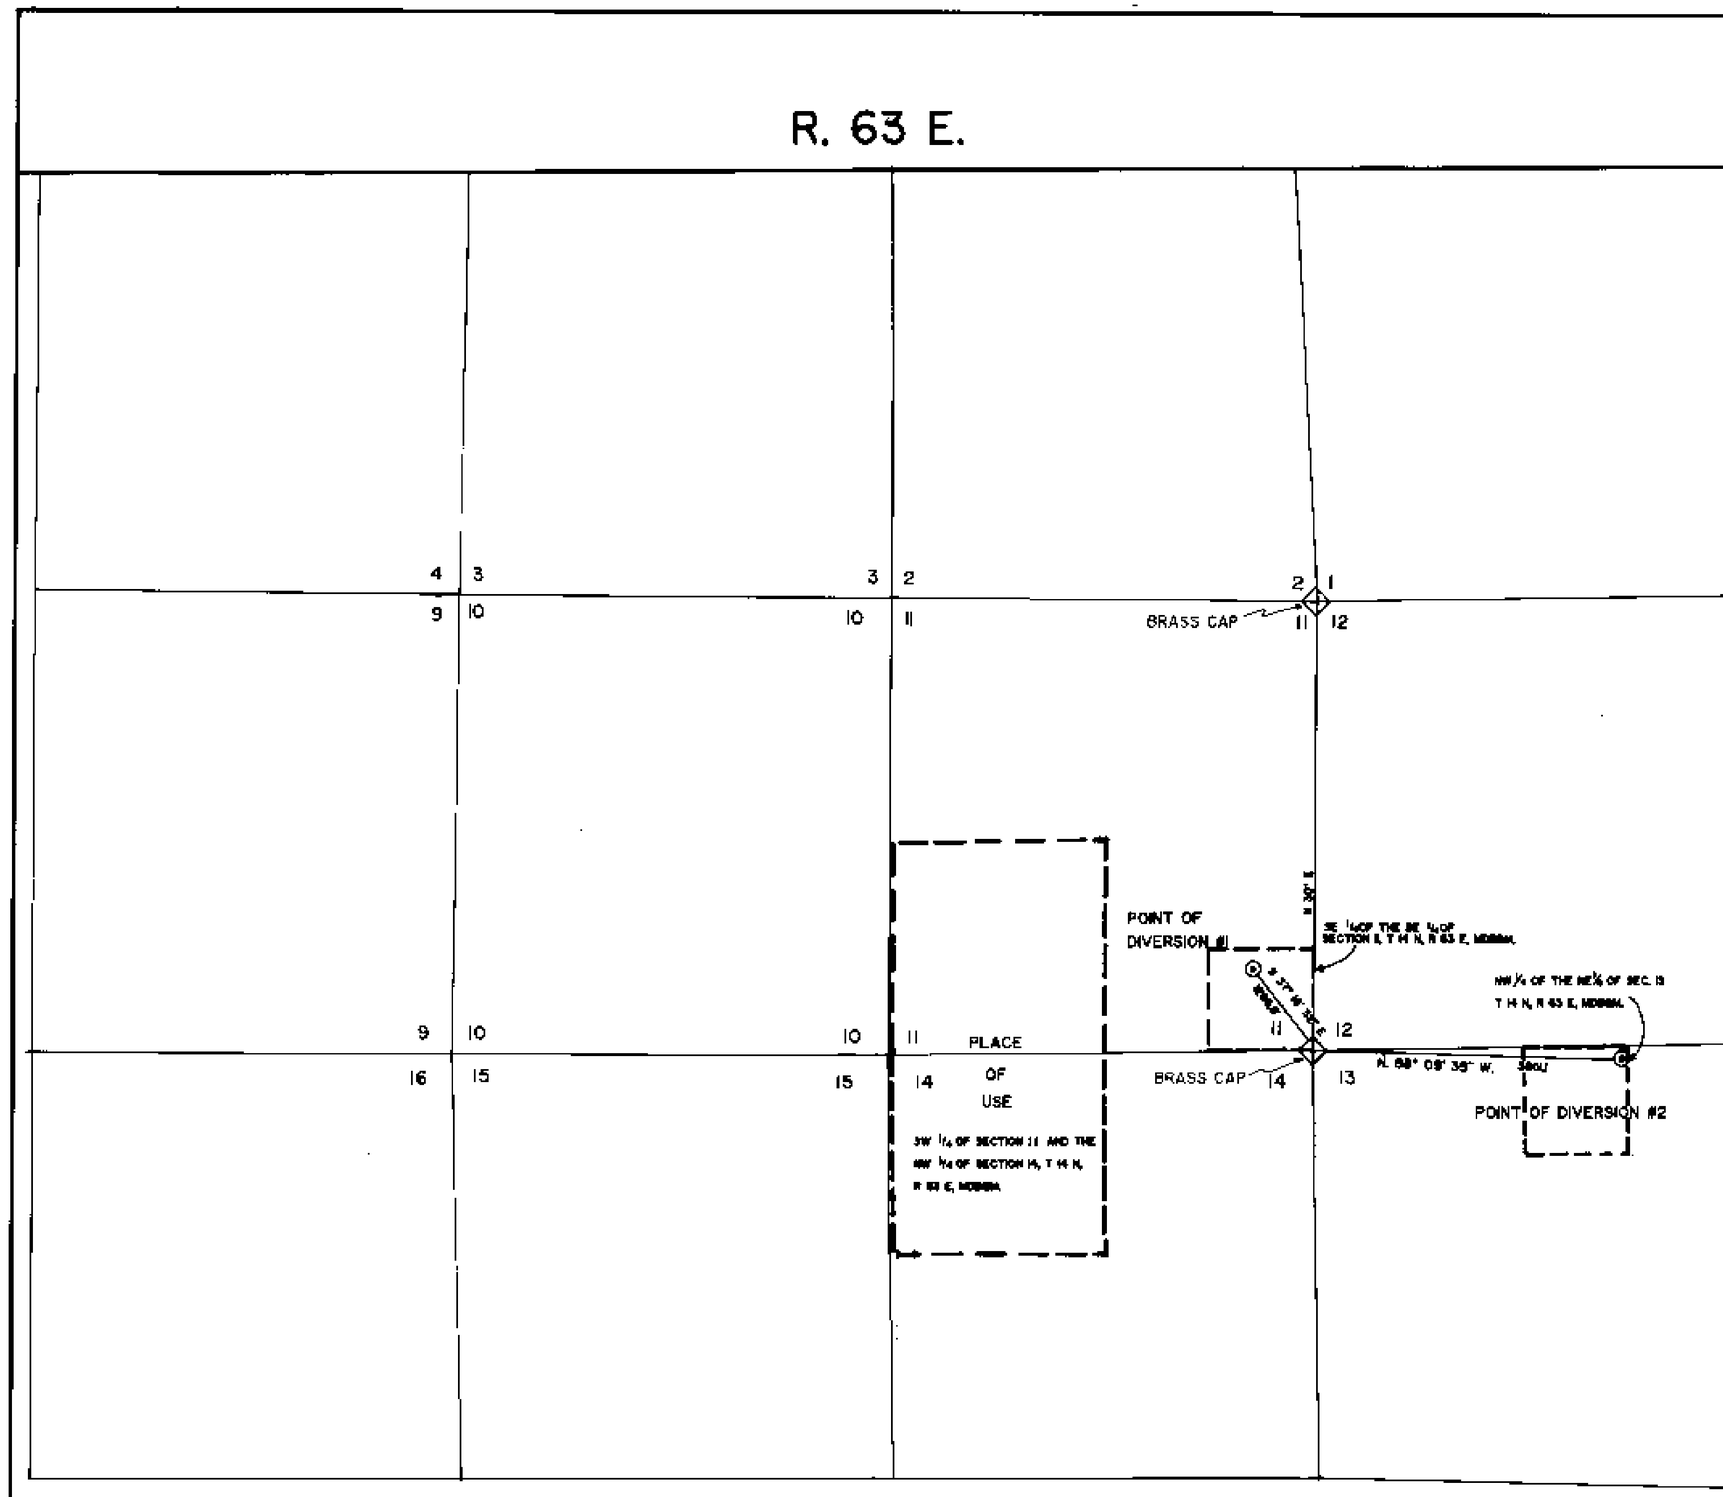

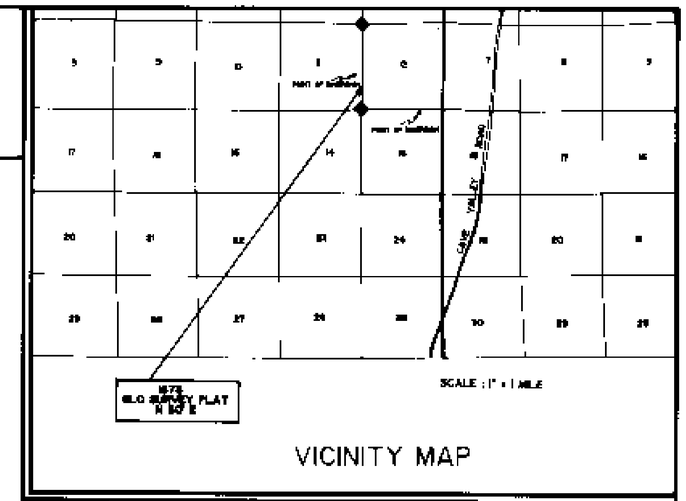

(To Accompany Application to Appropriate Water for Mining / Milling / Domestic)

STATE OF NEVADA
COUNTY OF WHITE PINE } S.S.

I, Rick Hawkins, a NV, being first duly sworn, deposes and say that this map, consisting of 1 sheet numbered from 1 to 1 inclusive, have been correctly drawn to the designated scale from field notes made by me, or under my supervision and direction, between the ___ day of ___, and the ___ day of ___, 1989, that truly and correctly represents the proposed location and extent of the works used to divert water from underground in White Pine County by ___ for Mining Milling and Domestic purposes.

That the proposed point of diversion and return, the location of the mine/mill, the approximate size and capacity of the diverting channel, and the beneficial nature of all other works or streams which are created by or connected with said works, are fully and correctly designated hereon.

(STATE WATER RIGHTS SURVEYOR)

Subscribed and sworn before me this 27th day of July, 1989.

Notary Public in and for White Pine County, Nevada

JOHN CRIPPS
Notary Public-State of Nevada
White Pine County-Nevada
App. Exp. 3-30-92

BASIS OF BEARING
1873 G.L.O. SURVEY PLAT

FILED
OCT 13 1989
STATE ENGINEER'S OFFICE

53711-12

MAP
TO ACCOMPANY APPLICATION
TO APPROPRIATE WATER FOR
MINING / MILLING / DOMESTIC
BY: SILVER KING MINES
FROM UNDERGROUND

6/23/89 DRAWN BY: C. DANNTON

53712 53711