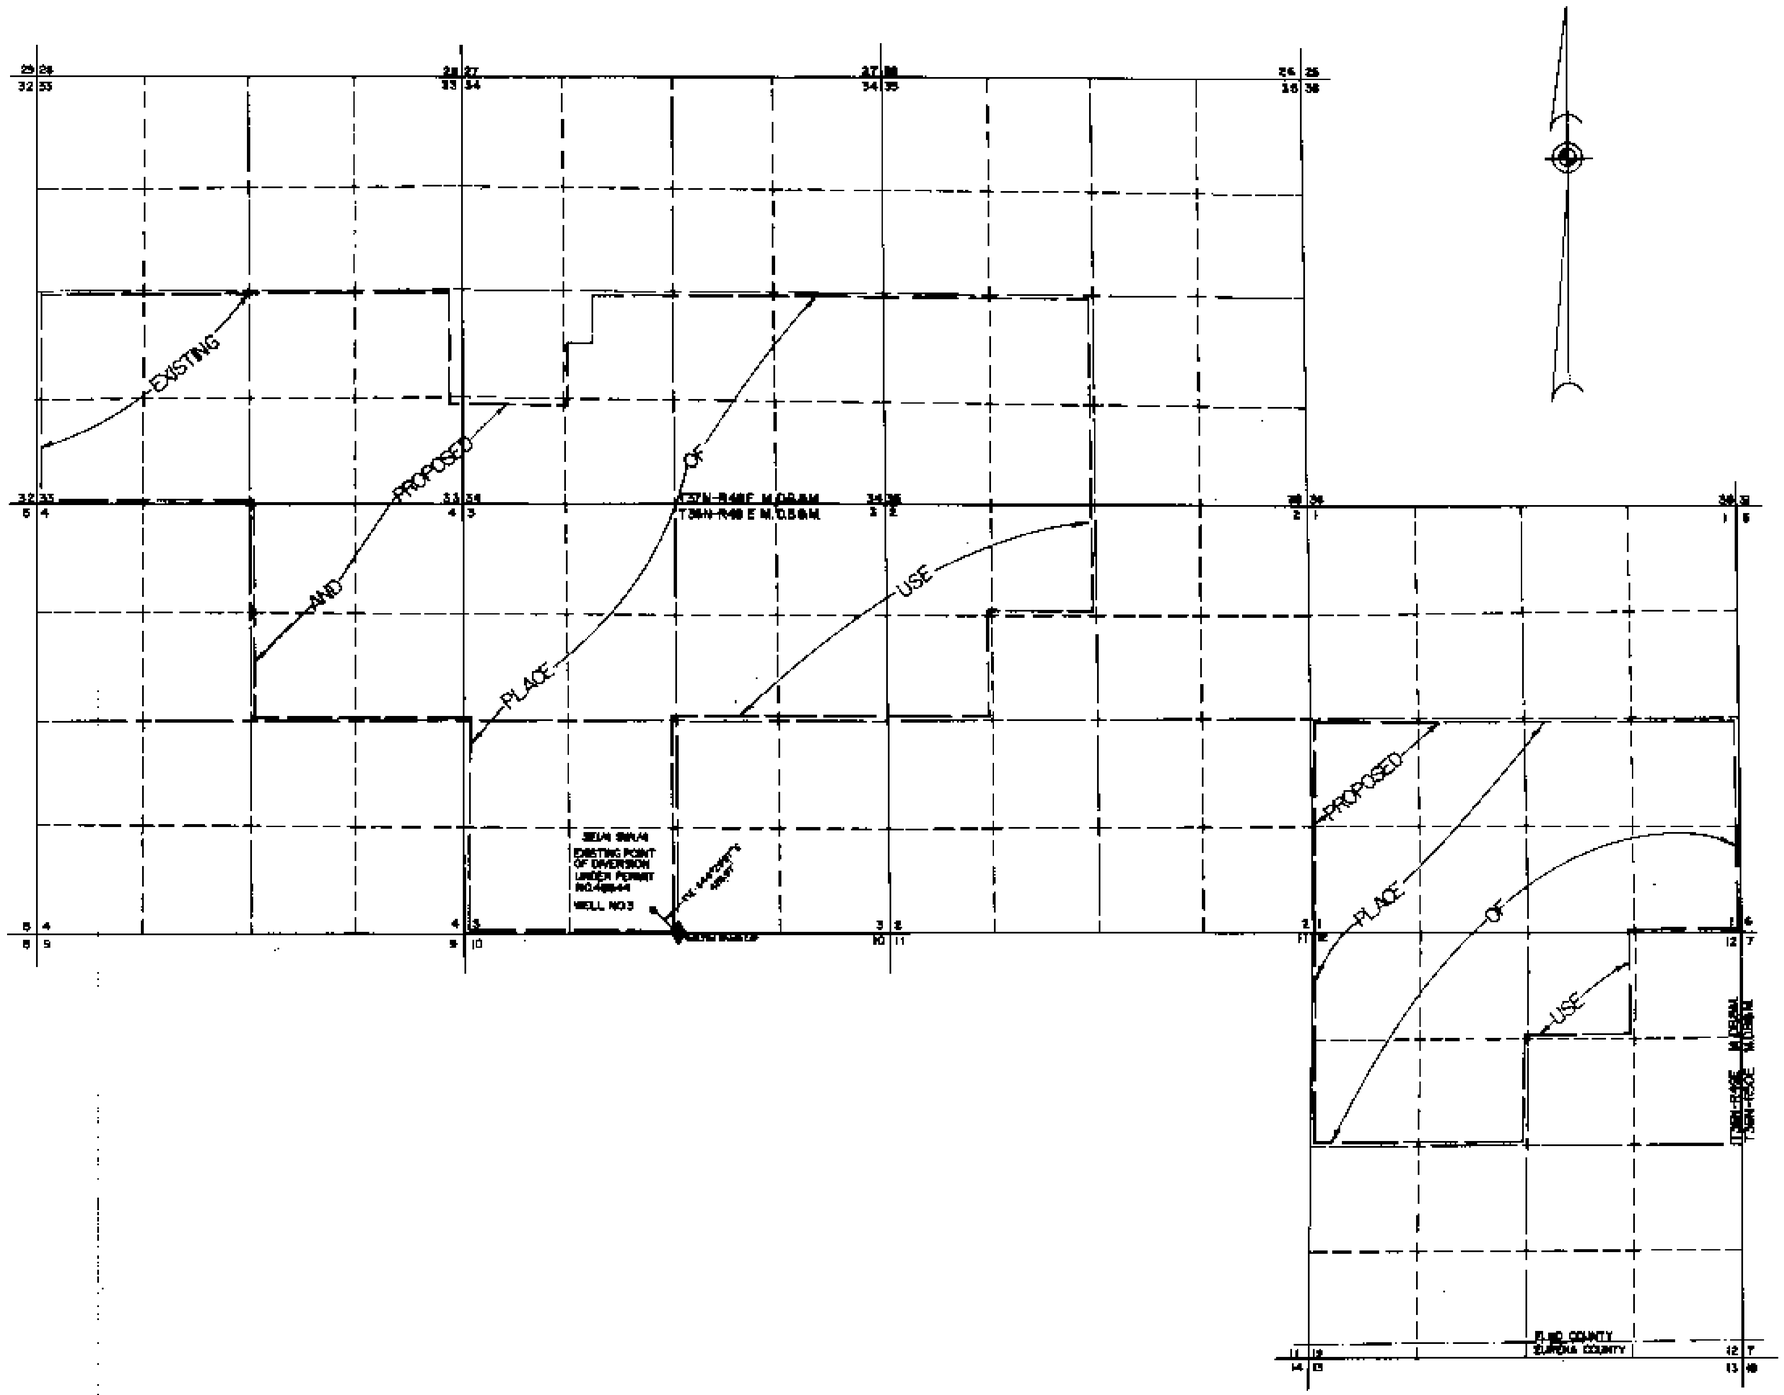

STATE OF NEVADA)
) SS.
COUNTY OF ELKO)

I, ROBERT E. MORLEY, BEING FIRST DULY SWORN, DEPOSE AND SAY THAT THIS MAP, CONSISTING OF ONE SHEET, HAS BEEN CORRECTLY DRAWN TO THE DESIGNATED SCALE FROM FIELD NOTES OF A SURVEY MADE BEFORE MY SUPERVISION AND DIRECTION, BETWEEN THE 20TH DAY OF JULY AND THE 11ST DAY OF JULY, 1989; THAT IT TRULY AND CORRECTLY REPRESENTS THE PROPOSED LOCATION AND EXTENT OF THE WORKS USED TO DIVERT WATER FROM UNDERGROUND IN ELKO COUNTY, BY CORDEX EXPLORATION CO., FOR MINING & MILLING PURPOSES. THAT THE PROPOSED POINT OF DIVERSION, THE APPROXIMATE LOCATION AND SIZE OF THE DIVERTING CHANNEL, ALL RESERVOIRS OR BASINS, THE LOCATION AND NAMES OF ALL OTHER WORKS WHICH WILL CROSS OR CONNECT WITH THE PROPOSED WORKS, AND THE BOUNDARY OF ALL LANDS, EXPRESS BY 40-ACRE SUBDIVISION, ARE FULLY AND CORRECTLY DESIGNATED THEREON.

Robert E. Morley
STATE WATER RIGHT SURVEYOR NO. 448

SUBSCRIBED AND SWORN TO BEFORE ME THIS 25th DAY OF July, 1989.

Linda L. Reynolds
NOTARY PUBLIC IN AND FOR ELKO COUNTY, NEVADA

BASIS OF BEARING : TRUE NORTH USING A MAGNETIC DECLINATION OF 17 DEGREES 19 MINUTES EAST AS DETERMINED ON THE DATE OF THE SURVEY.

SCALE: 1" = 1000'

53715

FILED
JUL 26 1989
STATE OF NEVADA

MAP TO ACCOMPANY
APPLICATION TO CHANGE
THE PLACE OF USE OF
PERMIT NO. 48544
BY
CORDEX EXPLORATION CO.
FOR
MINING & MILLING
FROM AN UNDERGROUND SOURCE IN
ELKO COUNTY, NEVADA

BOYACK SURVEYING ELKO, NEVADA W89012

53715