Section 22, T.30N., R.45E. M. D. Mer. Nevada

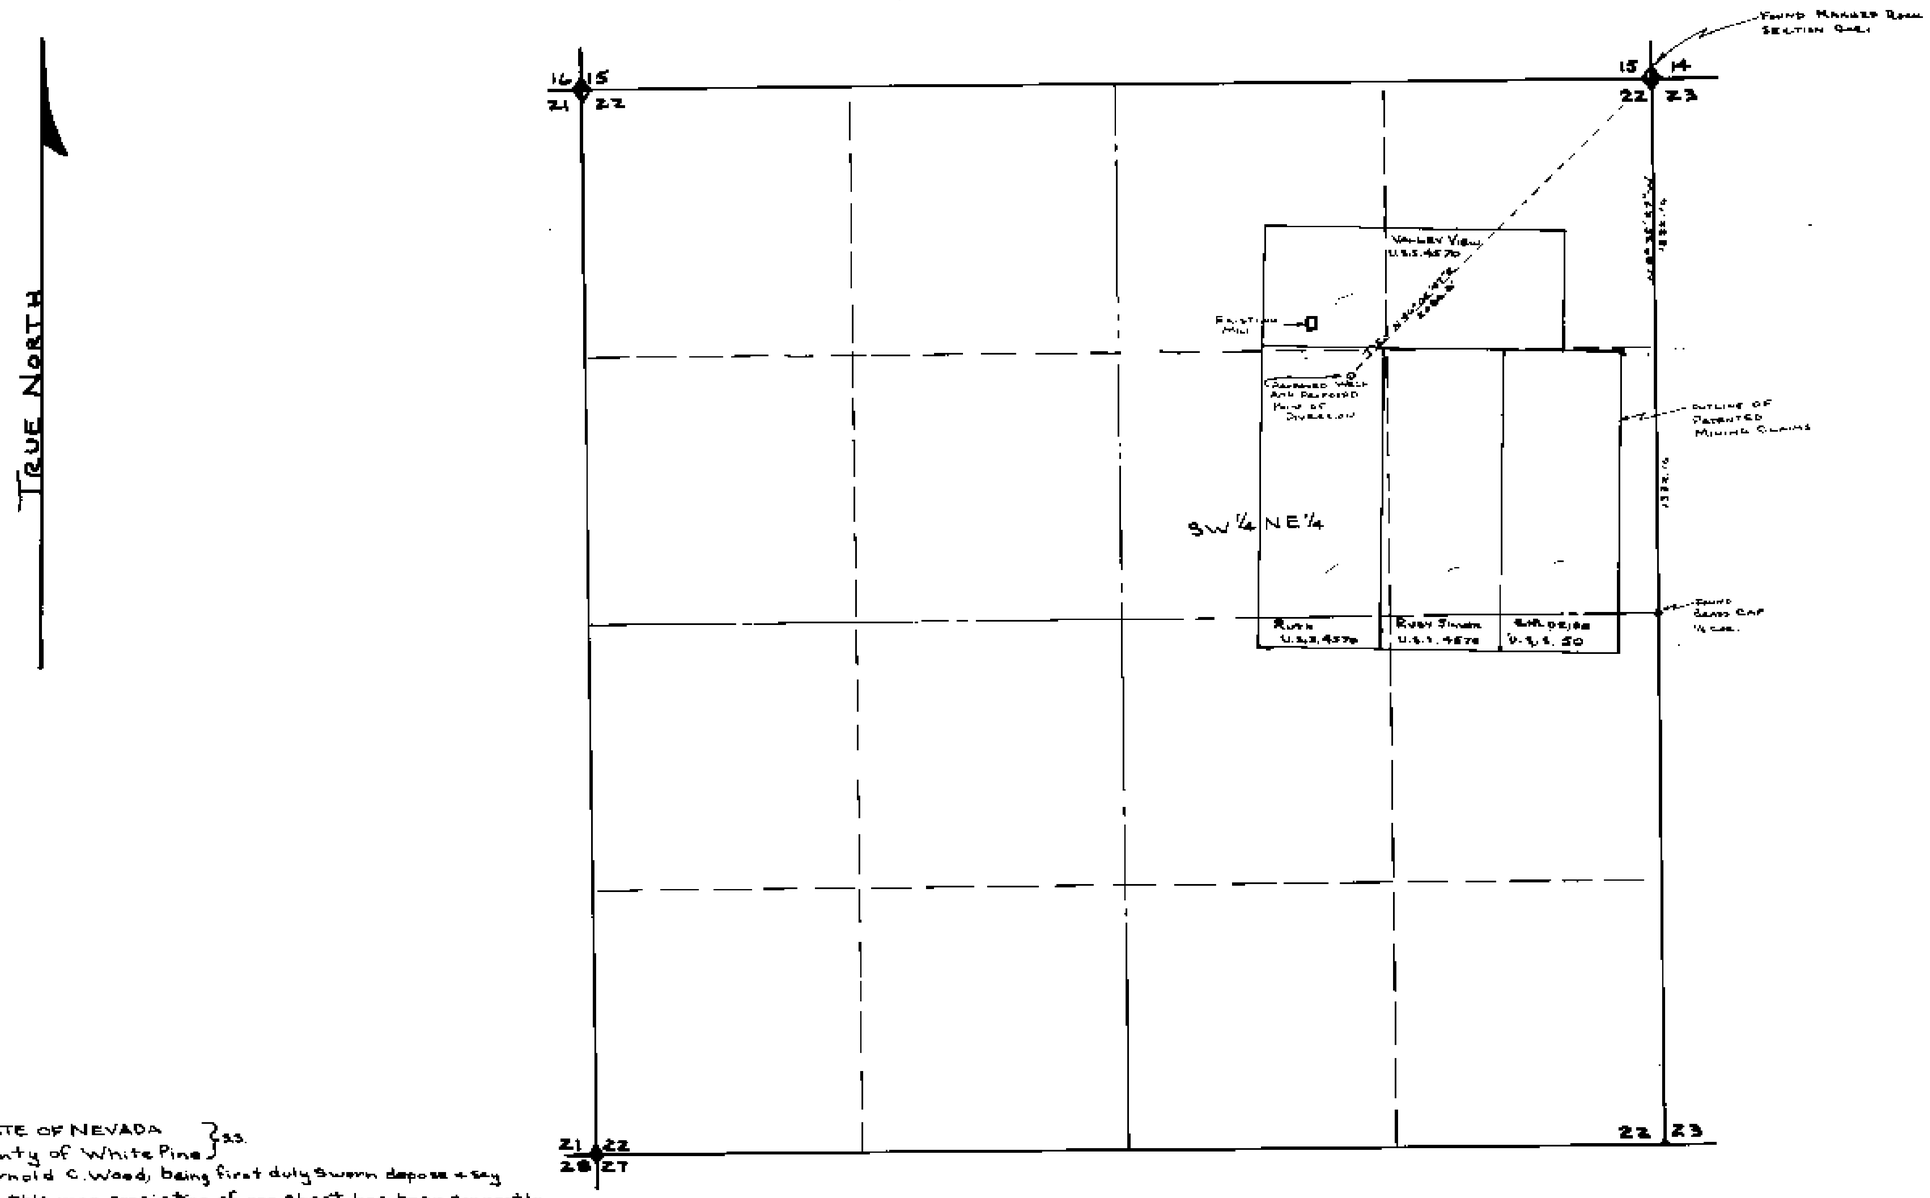

STATE OF NEVADA }
County of White Pine } ss.

I, Arnold C. Wood, being first duly sworn depose + say that this map, consisting of one sheet, has been correctly drawn to the designated scale from field notes of a survey made by me on July 13, 1989; that it truely + correctly represents the proposed location + extent of the works used to divert water from Underground Sources in Lander Co. by St. George Metals Inc. For Mining Milling + Domestic Purposes. That the proposed point of diversion + return, the location of the Mill, the approximate size + capacity of the diverting conduit, + the location + names of all other works or streams which are crossed by or connected with said works, are fully + correctly designated hereon.

Arnold C. Wood
Nev. State Water-Right Surveyor No. 800

Subscribed + Sworn to before me this 14th Day of July, 1989.

Notary Public in + for White Pine, Co., Nev.

JOHN C. BIANCHI
Notary Public - State of Nevada

REGISTERED LAND SURVEYOR - STATE OF NEVADA
ARNOLD C. WOOD
7/14/89
No. 3144

Basis For Bearings: Solar Observation

0 400' 800' 1200' 1600' 2000'

53724

FILED
AUG 1 1989
STATE ENGINEER'S OFFICE

STATE ENGINEER'S OFFICE
AUG 14 P1:30

Map To Accompany Application To Appropriate Water
For: Mining, Milling, + Domestic
By: St. George Metals Inc.
From: Underground Sources
Scale: 1" = 400'
Survey + Map By Wood Surveying
P.O. Box 238 Ely, Nev. 89301
July 1989

53724