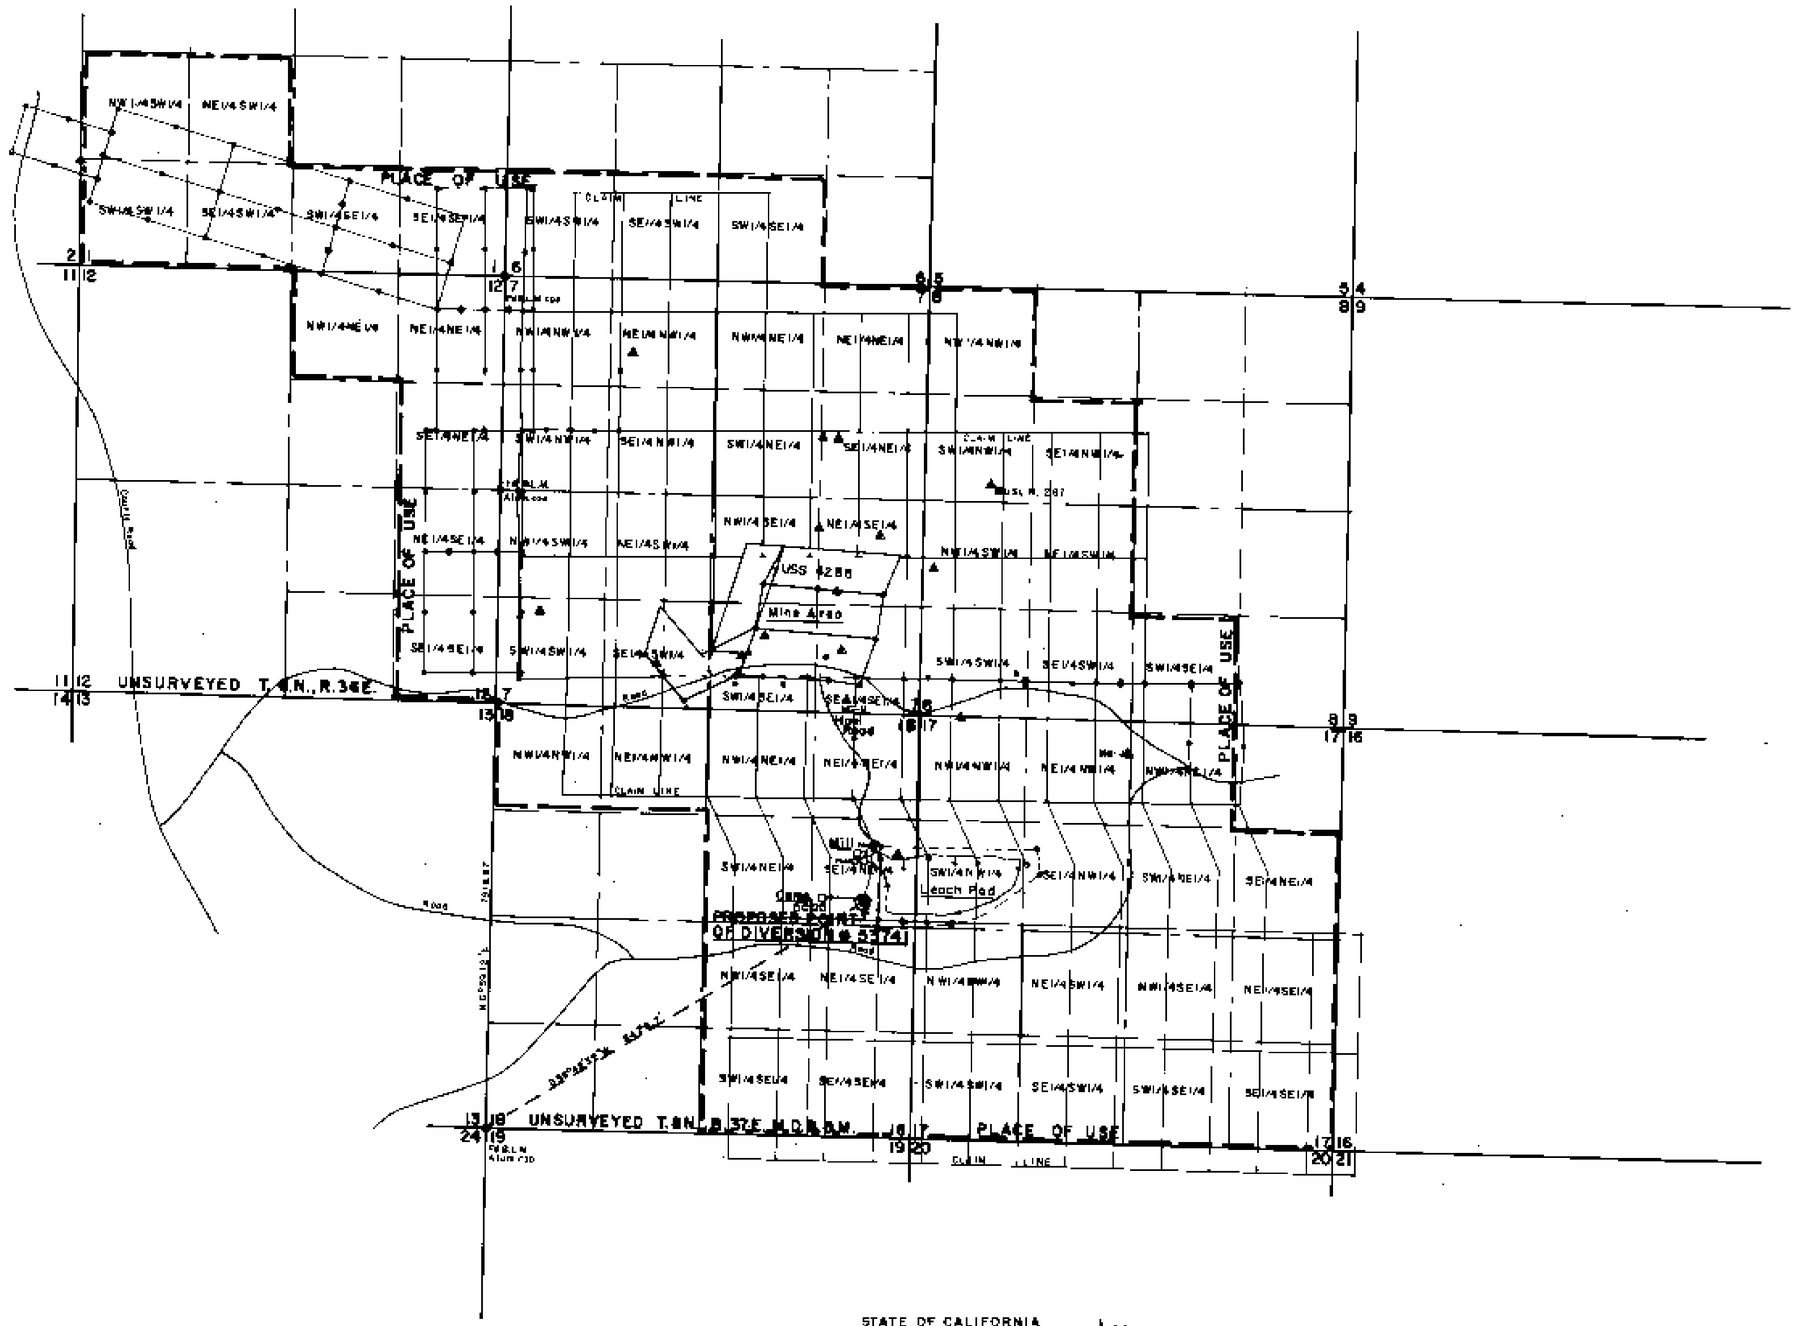


BASIS OF BEARING

The basis of bearing of this survey is between mine stations MG-J and MG-H, by solar observation, of N79°57'57"W.

STATE OF CALIFORNIA
COUNTY OF SAN BERNARDINO } ss.

I, Wm. Michael Donovan, Jr., being first duly sworn, depose and say that this map consisting of one sheet, has been correctly drawn to the designated scale from field notes of a survey done by me on October 4, 1989; that it truly and correctly represents the proposed location and extent of the works used to divert water from an Underground Source, in Mineral County, by Frank W Lewis for Mining, Milling and Domestic purposes. That the proposed point of diversion and return, the location of the mine and mill, the approximate size and capacity of the diverting conduit, and the location and names of all other works or streams which are crossed by or connected with said works, are fully and correctly designated hereon.

Wm. Michael Donovan, Jr.
Wm. Michael Donovan, Jr.
State Water Right Surveyor

Subscribed and Sworn to before me this 14th day of November, 1989
Notary Public in and for San Bernardino County, California.

Marilyn L. Gardiney

SCALE 1" = 1000'

0 250 500 1000 2000 3000 4000 5000

53741

MAP TO ACCOMPANY APPLICATION
TO APPROPRIATE WATER
FOR
MINING, MILLING, AND DOMESTIC
BY
FRANK W. LEWIS
FROM UNDERGROUND SOURCE

FILED
NOV 1 ? 1989
STATE ENGINEER'S OFFICE

53741