BASIS OF BEARINGS

N. 84°50'40"W.- The South line of Section 9, Township 19 South, Range 60 East, M.D.B.&M. as shown on Record of Survey Map File 12, Page 30, Clark County Records, Nevada.

Scale: 1"=200'

State of Nevada
County of Clark } S.S

I, Stephen F. Turner, being first duly sworn depose and say that this map consisting of 1 sheet, has been correctly drawn to the designated scale from the field notes of a survey made under my supervision and direction on the 10th day of June, 1989, that it truly and correctly represents the proposed location and extent of works used to divert water from an underground source in the Las Vegas Valley Basin, for quasi-municipal and domestic purposes by Joseph W. and Margaret S. McNamee, dba Silk Purse Ranch, and that the proposed point of diversion, the approximate location and size of the diverting channel or other conduit, the place and manner of use and the location and use of all other streams, which are crossed by or connected with the said works are fully and correctly designated thereon.

Stephen F. Turner
Stephen F. Turner
State Water Rights Surveyor, № 396

Subscribed and sworn to before me this 10th day of June, 1989

Lisa A. Williams, Notary Public in and For said County and State.

My Appointment Expires January 27, 1993.

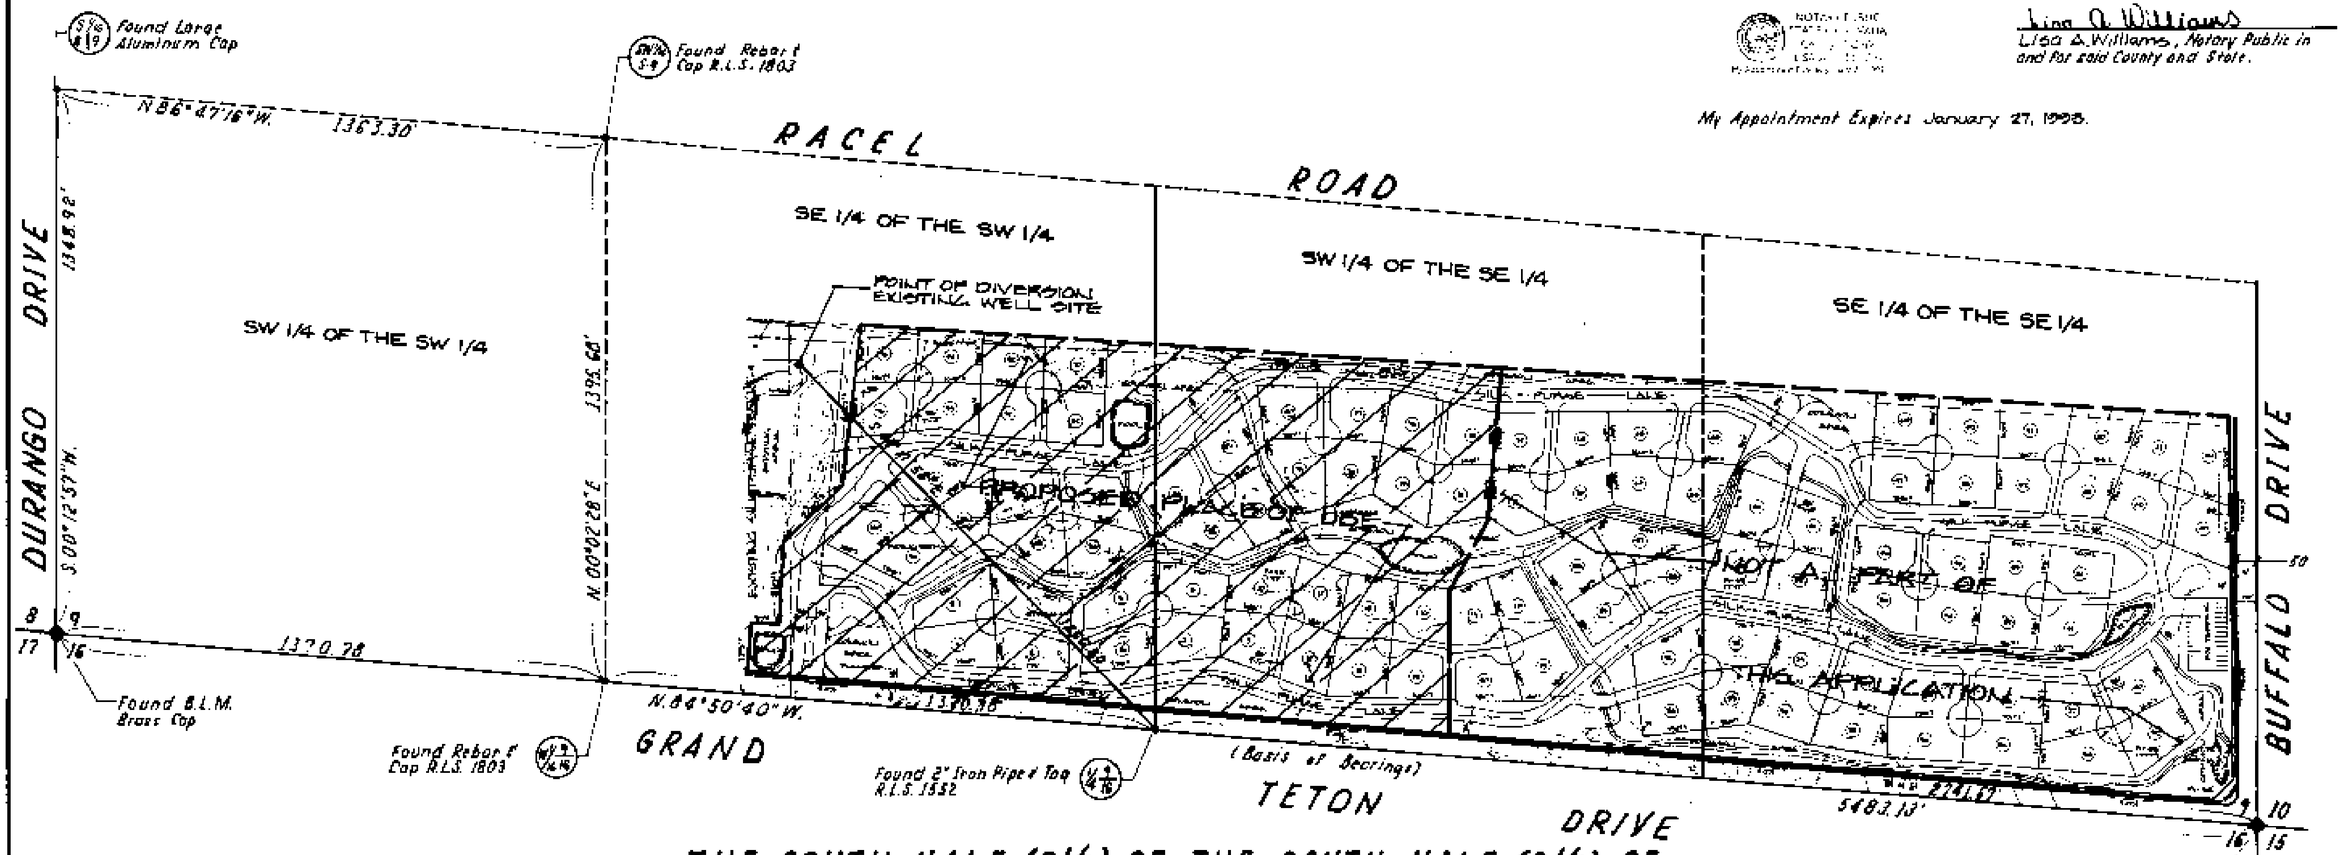

THE SOUTH HALF (S½) OF THE SOUTH HALF (S½) OF SECTION 9, TOWNSHIP 19 SOUTH, RANGE 60 EAST, M.D.B.&M.
CLARK COUNTY, NEVADA

REFERENCE MAPS

Record of Survey	File 11	Page 37
Record of Survey	File 12	Page 30
Record of Survey	File 27	Page 15
Record of Survey	File 57	Page 75
Parcel Map	File 40	Page 76

FILED
SEP 25 1989
STATE ENGINEER'S OFFICE

Field Book 121 Page 147

MAP TO ACCOMPANY AN APPLICATION TO APPROPRIATE WATER

BY: Joseph W and Margaret S. McNamee, dba Silk Purse Ranch
FOR: Quasi Municipal and Domestic Purposes
FROM: An Underground Source in the Las Vegas Valley Basin.

BAUGHMAN & TURNER, INC.

Civil Engineering Mining Engineering Land Surveying
2325 West Charleston Boulevard, Las Vegas, Nevada. 89102

53746