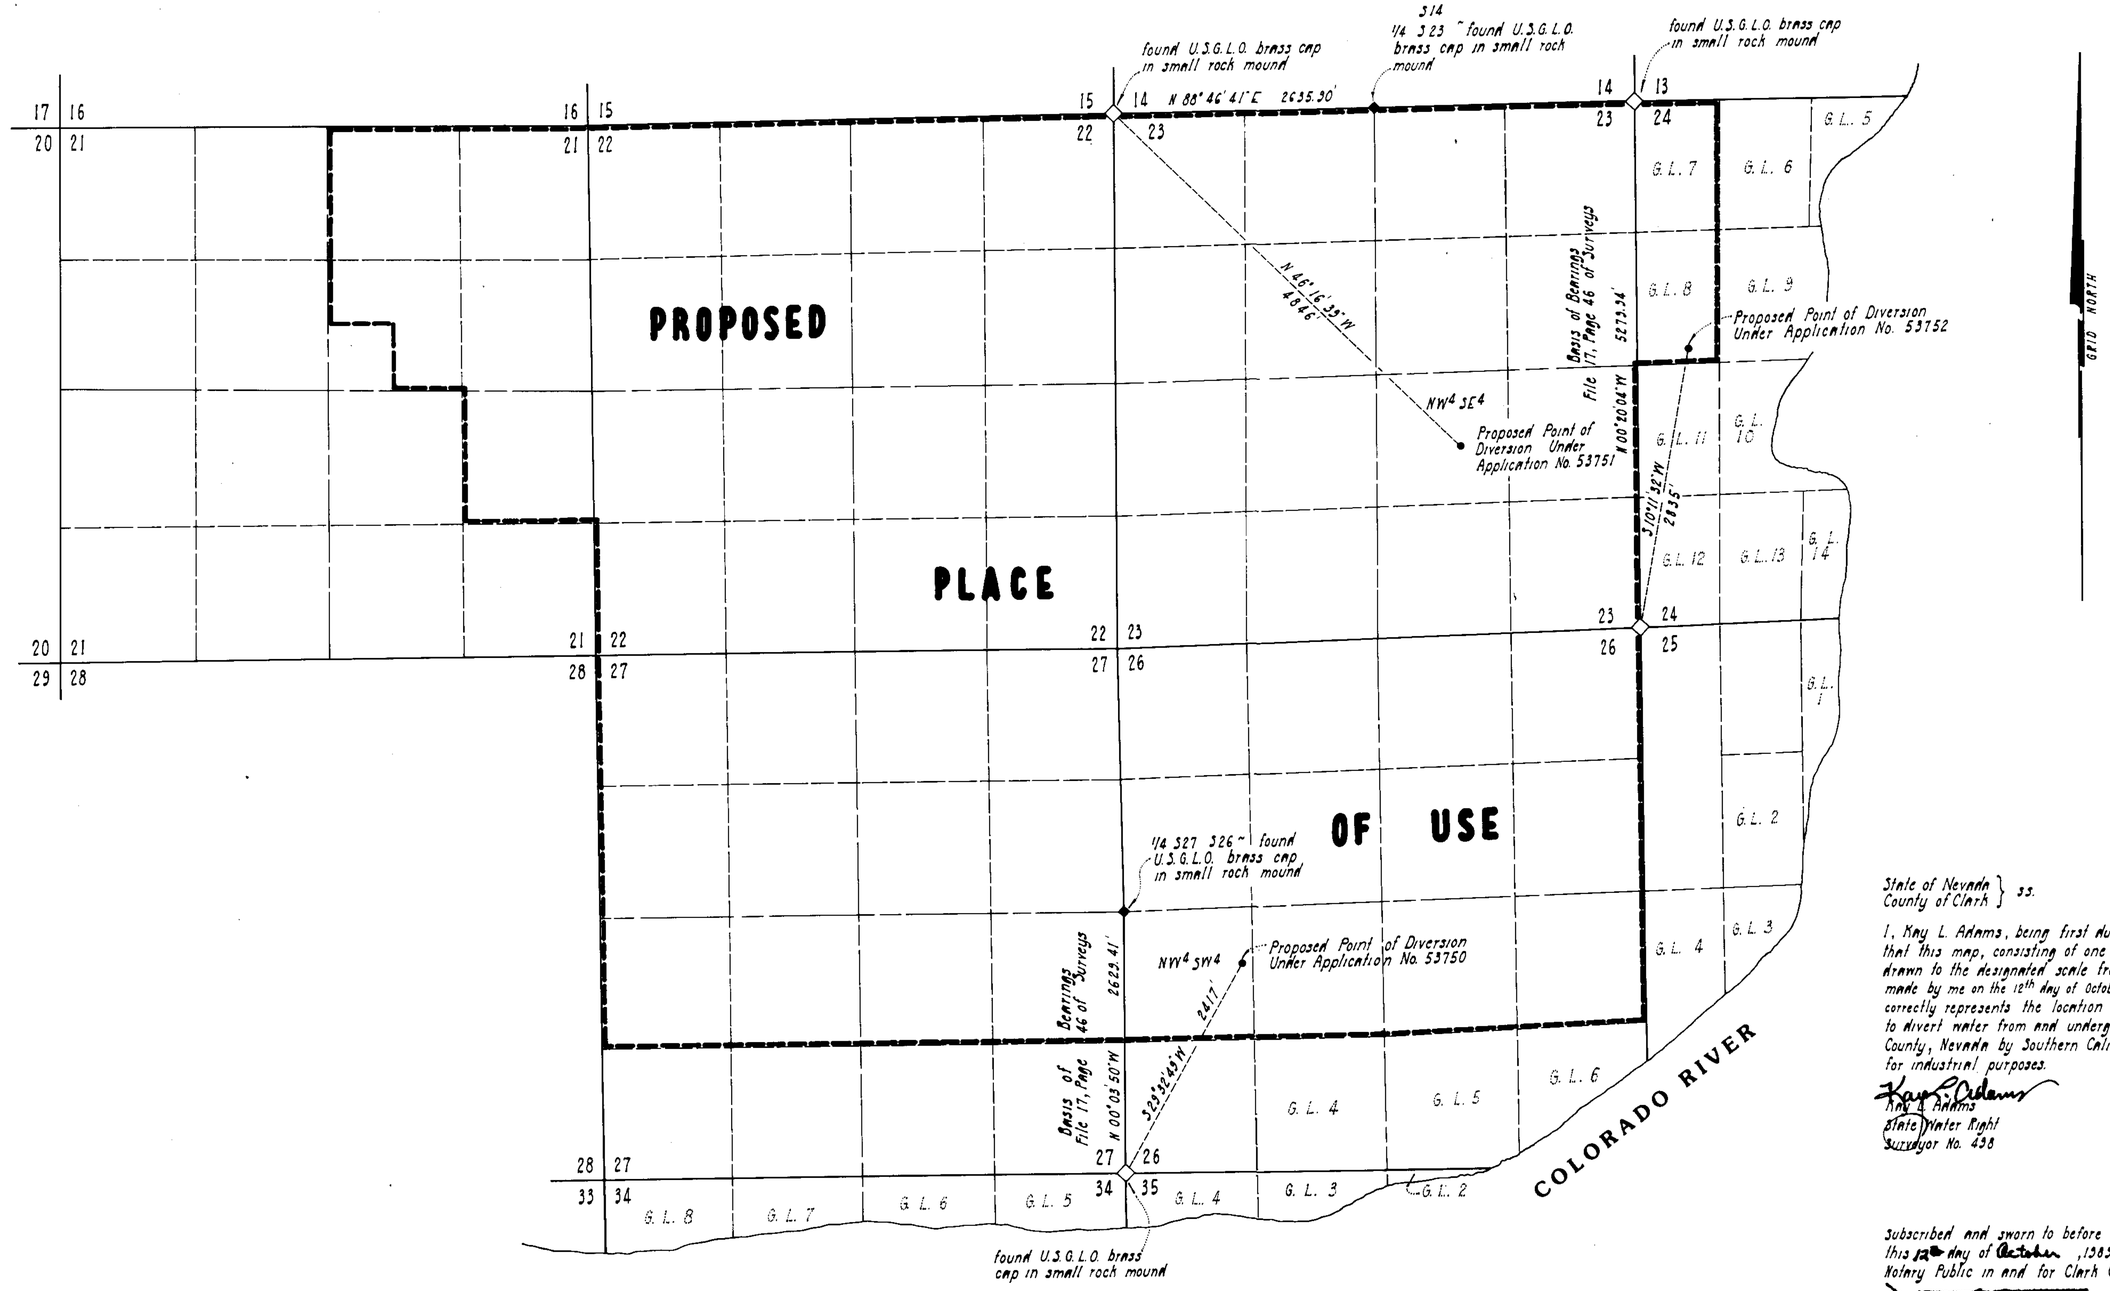

TOWNSHIP 32 SOUTH · RANGE 66 EAST · M.D.M.

CLARK COUNTY · NEVADA

State of Nevada } ss.
County of Clark

I, Kay L. Adams, being first duly sworn, depose and say that this map, consisting of one sheet, has been correctly drawn to the designated scale from field notes of a survey made by me on the 12th day of October, 1983; that it truly and correctly represents the location and extent of works used to divert water from and underground source in Clark County, Nevada by Southern California Edison Company for industrial purposes.

Kay L. Adams
Kay L. Adams
State Water Right
Surveyor No. 438

Subscribed and sworn to before
this 12 day of October, 1983.
Notary Public in and for Clark County, Nevada

Notary Public - State of Nevada
Appointment Recorded in Clark County
My Appointment Expires Apr 21, 1983

800' 600' 400' 200' 0 1000 2000 3000
Scale: 1" = 800'

STATE ENGINEER'S OFFICE
'83 OCT 30 P2:30

FILED
3
STATE ENGINEER'S OFFICE

MAP
TO ACCOMPANY APPLICATION TO APPROPRIATE WATER

for: INDUSTRIAL USE
by: SOUTHERN CALIFORNIA EDISON COMPANY
from: AN UNDERGROUND SOURCE IN CLARK COUNTY, NEVADA

53752 53751 53750