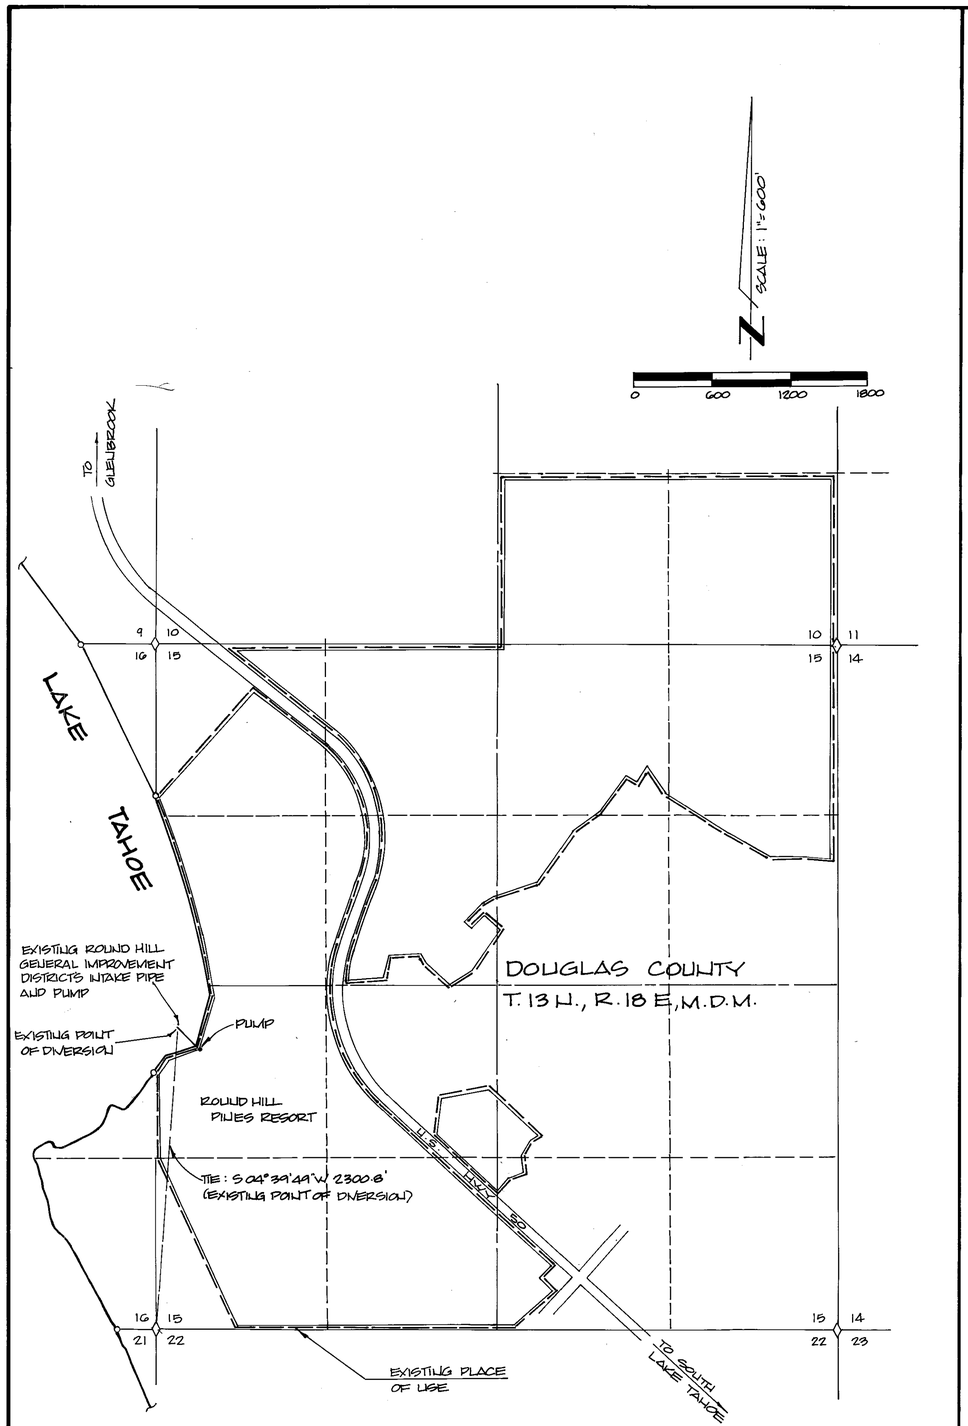

EXISTING PLACE OF USE

53767 CERTIFICATE NO. 14250 ISSUED DEC 04 1995

53768 CERTIFICATE NO. 14251 ISSUED DEC 04 1995

63444 CERTIFICATE NO. 17473 ISSUED 11-19-09

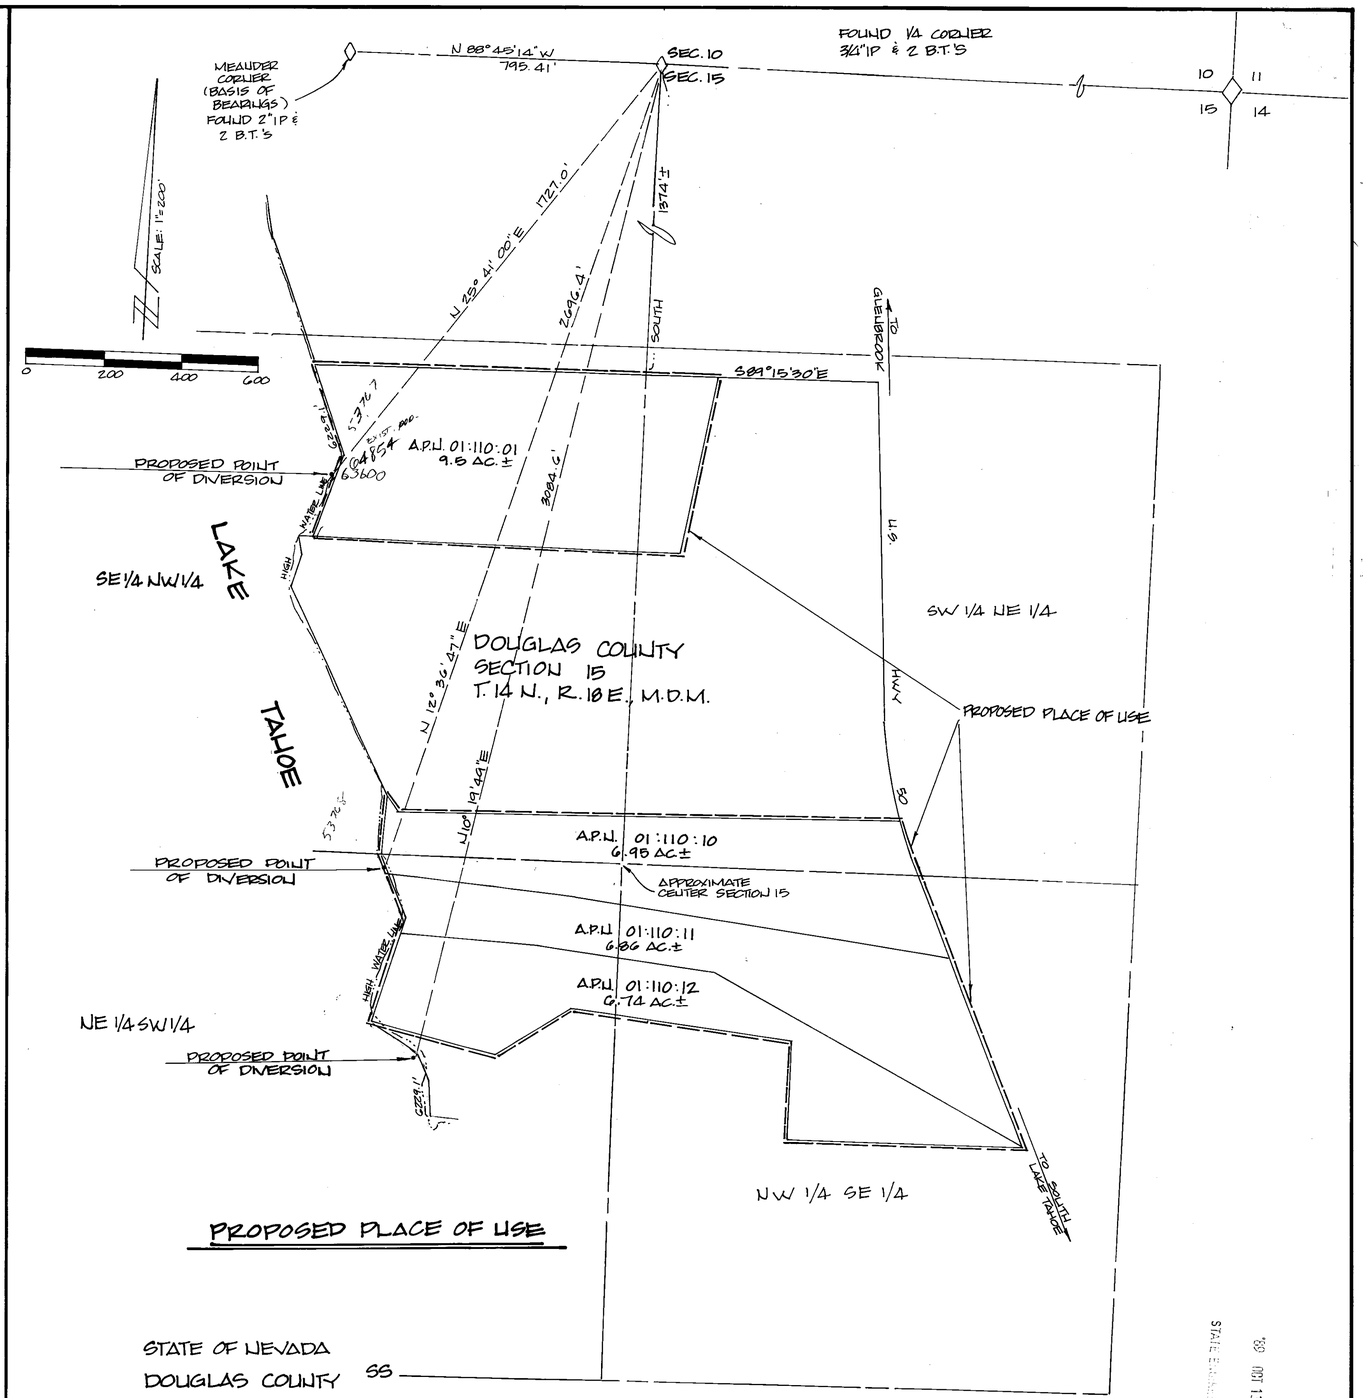

PROPOSED PLACE OF USE

STATE OF NEVADA
DOUGLAS COUNTY SS

I, RONALD W. TURNER, BEING FIRST DULY SWORN DEPOSE AND SAY THAT THIS MAP CONSISTING OF ONE SHEET HAS BEEN CORRECTLY DRAWN TO THE DESIGNATED SCALE FROM FIELD NOTES OF A SURVEY MADE UNDER MY SUPERVISION COMPLETED ON THE 17th DAY OF AUGUST, 1989, THAT IT TRULY AND CORRECTLY REPRESENTS THE PROPOSED LOCATION AND EXTENT OF THE WORKS USED TO DIVERT WATER FROM LAKE TAHOE, IN DOUGLAS COUNTY BY STEPHEN H. BOURNE, FOR QUASI-MUNICIPAL PURPOSES. THAT THE PROPOSED POINT OF DIVERSION AND THE BOUNDARY OF ALL LANDS WHERE WATER IS PROPOSED TO BE USED, ARE FULLY AND CORRECTLY DESIGNATED HEREON.

Ronald W. Turner
STATE WATER RIGHT SURVEYOR NO. 523

SUBSCRIBED AND SWORN TO BEFORE ME THIS 18th DAY OF August, 1989, NOTARY PUBLIC IN AND FOR DOUGLAS COUNTY, NEVADA

Candice R. Taraporewala

CANDICE R. TARAPOREVALA
Notary Public - State of Nevada
Appointment Recorded In Douglas County
MY APPOINTMENT EXPIRES MAR. 9, 1992

FILED
OCT 13 1989
STATE ENGINEER'S OFFICE

RECEIVED
AUG 18 P3:08
'89
STATE ENGINEERS OFFICE

'89 OCT 13 A8:56
STATE ENGINEER

BASIS OF BEARINGS:

THE BASIS OF BEARING OF THIS MAP IS IDENTICAL WITH THAT OF UPPAWAY SUBDIVISION, FILED FOR RECORD ON MAY 21, 1976, DOC.# 00394

FOR APPLICATIONS 53767-53769

MAP TO ACCOMPANY

APPLICATION FOR PERMISSION TO CHANGE THE POINT OF DIVERSION AND PLACE OF USE OF A PORTION OF THE PUBLIC WATERS OF THE STATE OF NEVADA.
HERETOFORE, APPROPRIATED UNDER PERMIT NO. 45354 FOR QUASI-MUNICIPAL PURPOSES BY STEPHEN H. BOURNE, FROM LAKE TAHOE, NEVADA

DOUGLAS COUNTY NEVADA

TURNER & ASSOCIATES, INC.
P.O. BOX 5067
STATELINE, NEVADA 89449

DATE: AUGUST, 1989
JOB NO: 8913
SHEET: 1 OF 1

64854 63600 63444 53769 53768 53767