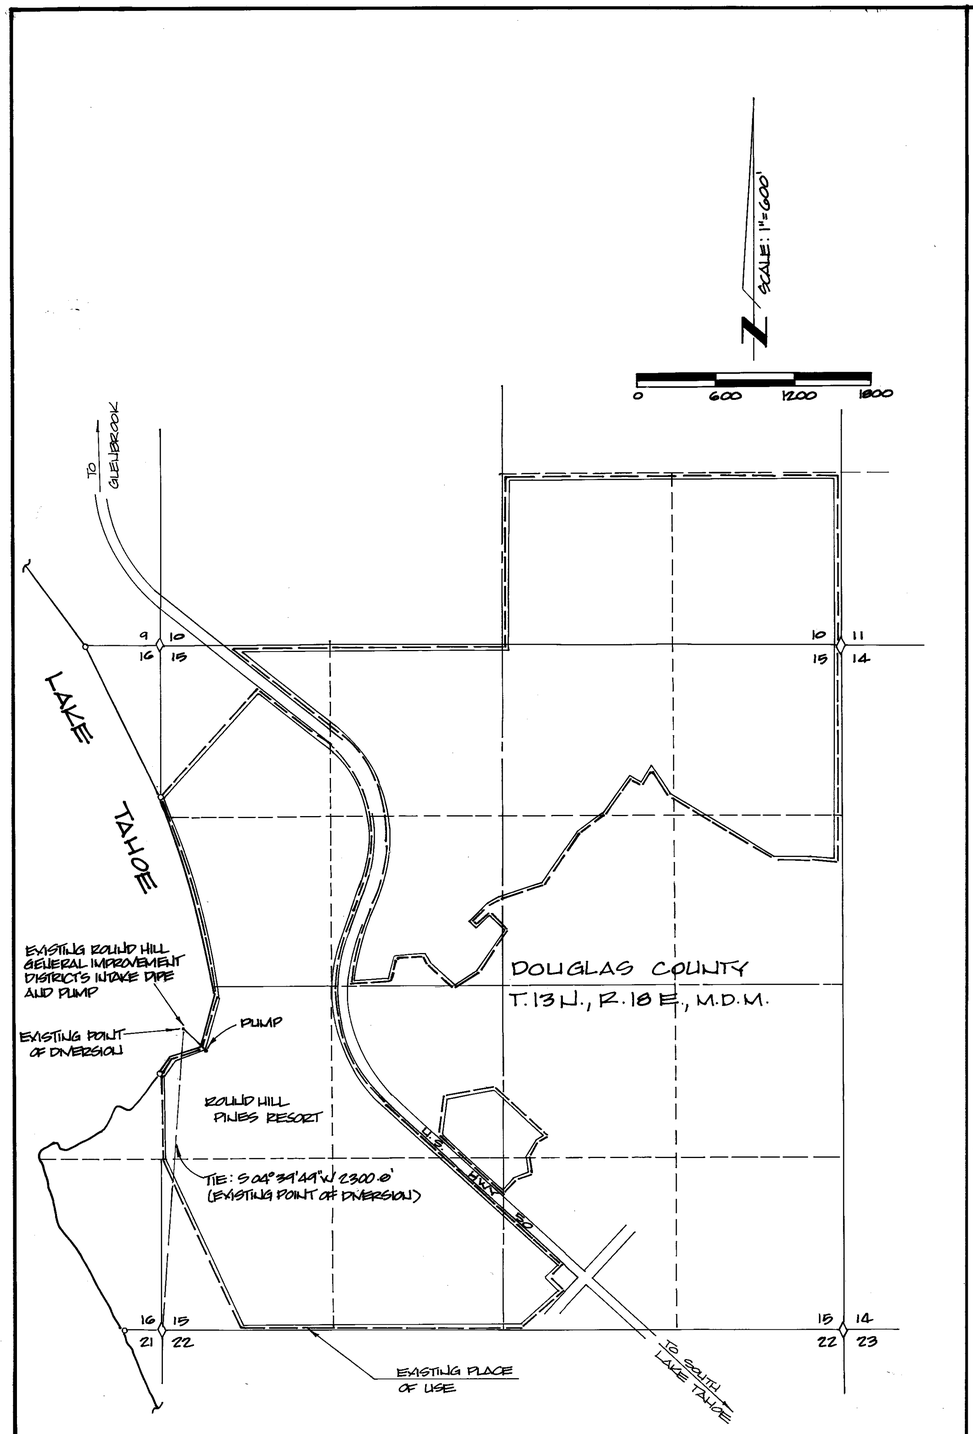

EXISTING PLACE OF USE

53771 CERTIFICATE NO. 15430 ISSUED 06-14-00

53770 CERTIFICATE No. 14252 ISSUED DEC 04, 1995

63443 CERTIFICATE NO. 16953 ISSUED 4-30-08

64854 CERTIFICATE NO. 16954 ISSUED 4-30-08

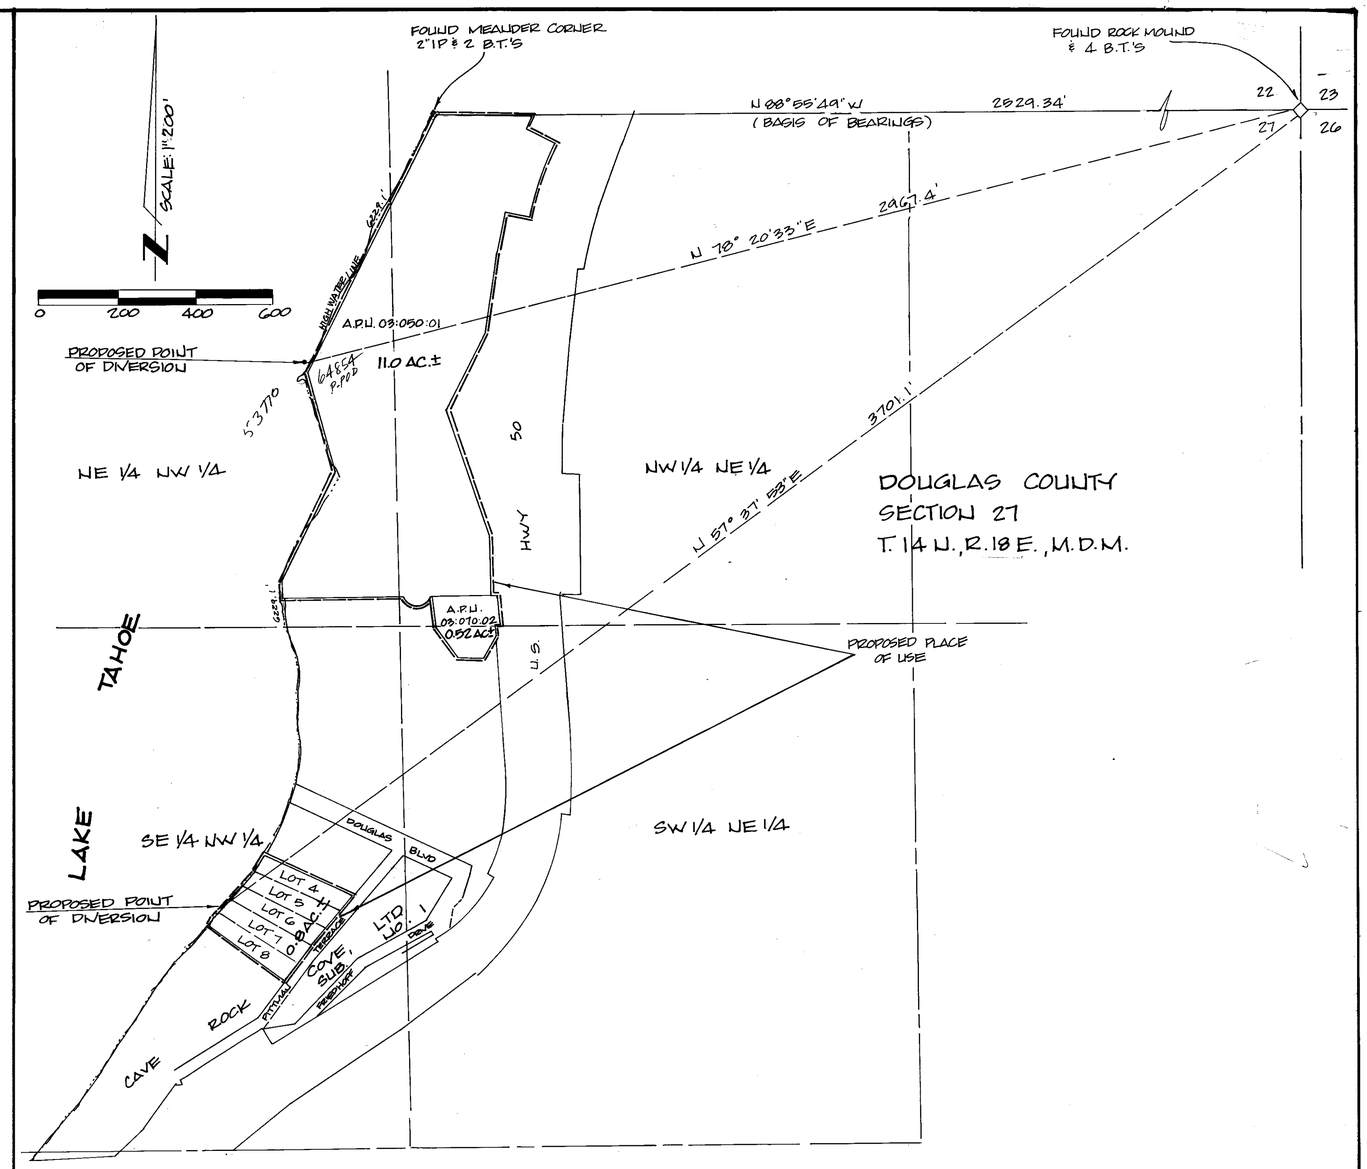

PROPOSED PLACE OF USE

STATE OF NEVADA

DOUGLAS COUNTY SS

I, RONALD W. TURNER, BEING FIRST DULY SWORN DEPOSE AND SAY THAT THIS MAP CONSISTING OF ONE SHEET HAS BEEN CORRECTLY DRAWN TO THE DESIGNATED SCALE FROM FIELD NOTES OF A SURVEY MADE UNDER MY SUPERVISION COMPLETED ON THE 17th DAY OF AUGUST, 1989, THAT IT TRULY AND CORRECTLY REPRESENTS THE PROPOSED LOCATION AND EXTENT OF THE WORKS USED TO DIVERT WATER FROM LAKE TAHOE, IN DOUGLAS COUNTY BY STEPHEN H. BOURNE, FOR QUASI-MUNICIPAL PURPOSES THAT THE PROPOSED POINT OF DIVERSION AND THE BOUNDARY OF ALL LANDS WHERE WATER IS PROPOSED TO BE USED, ARE FULLY AND CORRECTLY DESIGNATED HEREON.

Ronald W. Turner

STATE WATER RIGHT SURVEYOR NO. 523

SUBSCRIBED AND SWORN TO BEFORE ME THIS 18th DAY OF August 1989, NOTARY PUBLIC IN AND FOR DOUGLAS COUNTY, NEVADA.

Candice R. Taraporevala

CANDICE R. TARAPOREVALA
Notary Public - State of Nevada
Appointment Recorded In Douglas County
MY APPOINTMENT EXPIRES MAR. 9, 1992

BASIS OF BEARINGS:

THE BASIS OF BEARINGS OF THIS MAP IS THE NORTH LINE OF SECTION 27, "N 88°55'49" W"

FILED
OCT 13 1989
STATE ENGINEER'S OFFICE

'89 OCT 13 A8:56
STATE ENGINEER'S OFFICE

RECEIVED
AUG 18 P3:08
STATE ENGINEERS OFFICE

FOR APPLICATIONS 53770-53771

MAP TO ACCOMPANY

APPLICATION FOR PERMISSION TO CHANGE THE POINT OF DIVERSION AND PLACE OF USE OF A PORTION OF THE PUBLIC WATERS OF THE STATE OF NEVADA.
HERETOFORE, APPROPRIATED UNDER PERMIT NO. 45354 FOR QUASI-MUNICIPAL PURPOSES BY STEPHEN H. BOURNE, FROM LAKE TAHOE, NEVADA.

DOUGLAS COUNTY NEVADA

TURNER & ASSOCIATES, INC.
P.O. BOX 5067
STATELINE, NEVADA 89449

DATE: AUGUST, 1989
JOB NO: 8913
SHEET: 1 OF 1

64854 63600 63443 62995 53771 53770