Section	Sub-division	Town-ship	Range	Cultivated acreage	Description of culture	Date of first culture
30	NE1/4NE1/4	12N	62E	33.50 ACRES	ALFALFA	
			Total	33.50 ACRES		

T.12 N., R.62 E., M.D.B.& M.

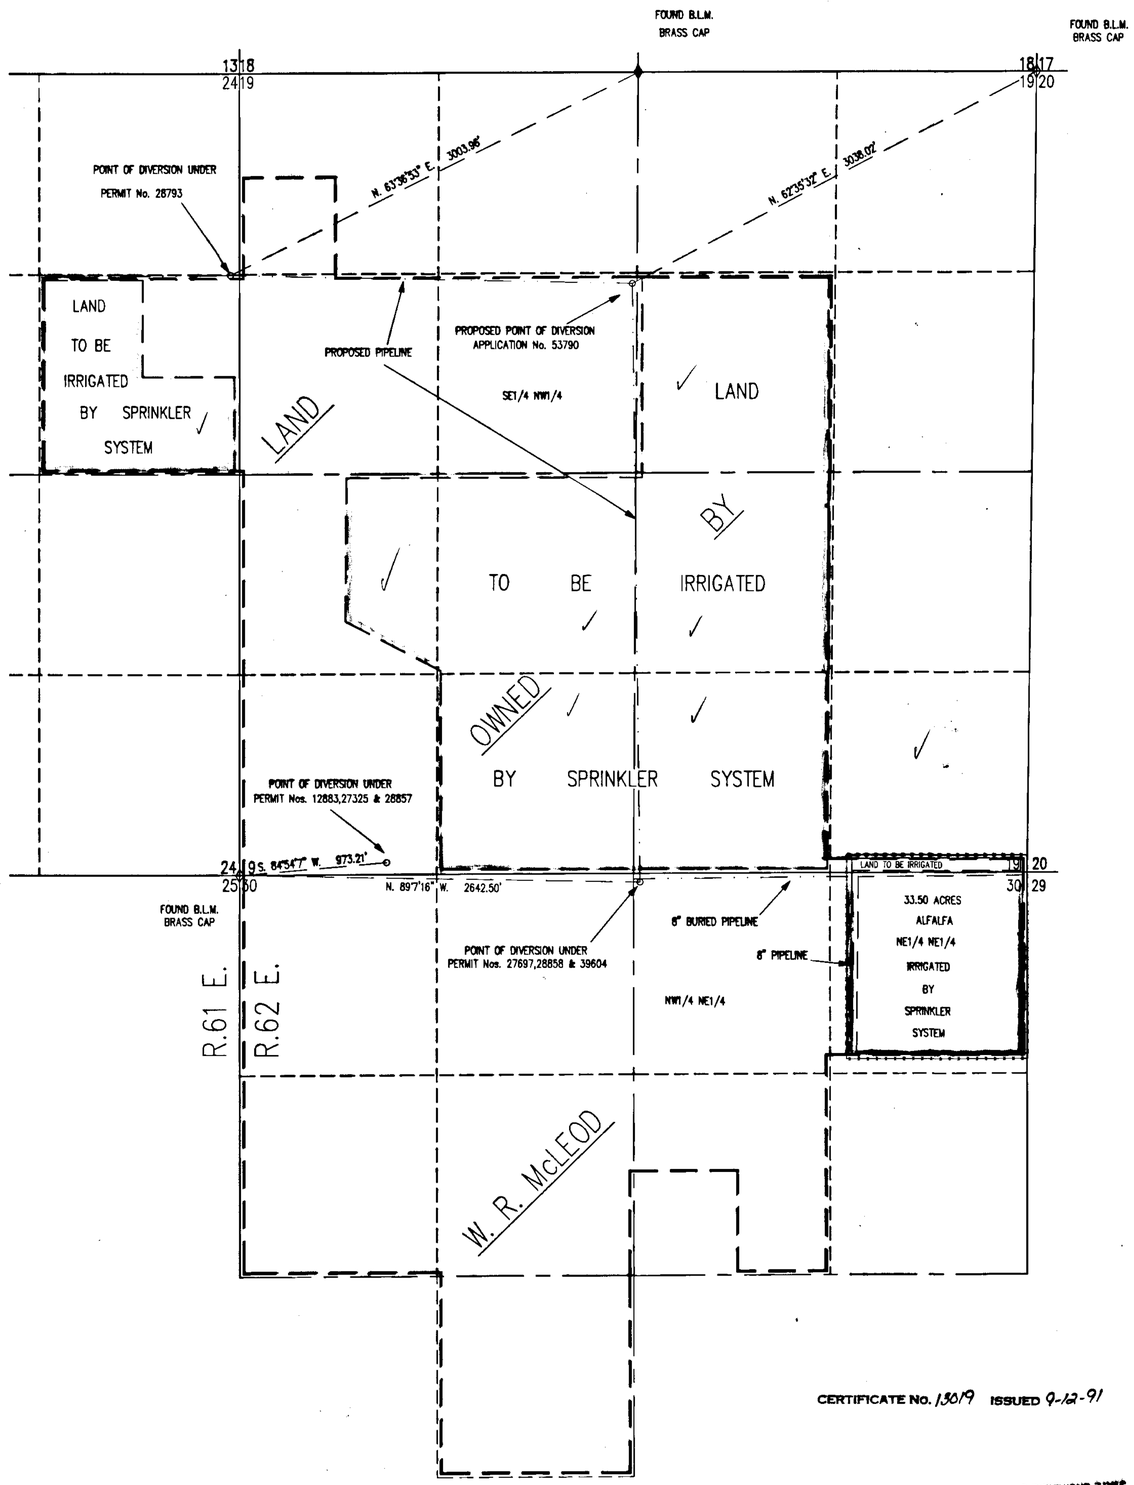

STATE OF NEVADA
County of White Pine } ss.

I, Richard W. Forman, being first duly sworn, depose and say that this map, consisting of one sheet, has been correctly drawn to the designated scale from field notes of a survey made under my supervision and direction on the 24th day of October, 1989; that it truly and correctly represents the proposed location and extent of the works used to divert water from underground sources, in White Pine County, by W. R. McLeod for irrigation & domestic purposes under application No. 39604. That the point of diversion, the location, size of the diverting channel, location and description of all measuring devices, the location and extent of lands owned or controlled by the applicant upon which water applied for under Application No. 39604 is used, together with the area and kind of culture in each 40-acre subdivision, and the location and names of all other works or streams which are crossed by or connected with said works are fully and correctly designated thereon.

Richard W. Forman
State Water Right Surveyor

Subscribed and sworn to before me this 15th day of November, 1989.

Renee E. Knutson
Notary Public in and for White Pine County, Nevada.

RENEE E. KNUTSON
Notary Public - State of Nevada
Appointment Recorded in White Pine County
MY APPOINTMENT EXPIRES DEC. 14, 1992

0 500 1000 1500 2000
SCALE 1" = 500'

CERTIFICATE No. 13019 ISSUED 9-12-91

53790

MAP TO ACCOMPANY
APPLICATION TO APPROPRIATE WATER
AND PROOF OF BENEFICIAL USE
UNDER PERMIT No. 39604

FOR IRRIGATION AND DOMESTIC
BY W. R. McLEOD
FROM UNDERGROUND SOURCES

FILED
NOV 16 1989
STATE ENGINEER'S OFFICE

SURVEYED & MAPPED
BY
BOUNDY & FORMAN, INC.
ELY, NEVADA
NOVEMBER, 1989

RECEIVED
NOV 16 '89 AM 10:05
STATE ENGINEER'S OFFICE

39604 53790