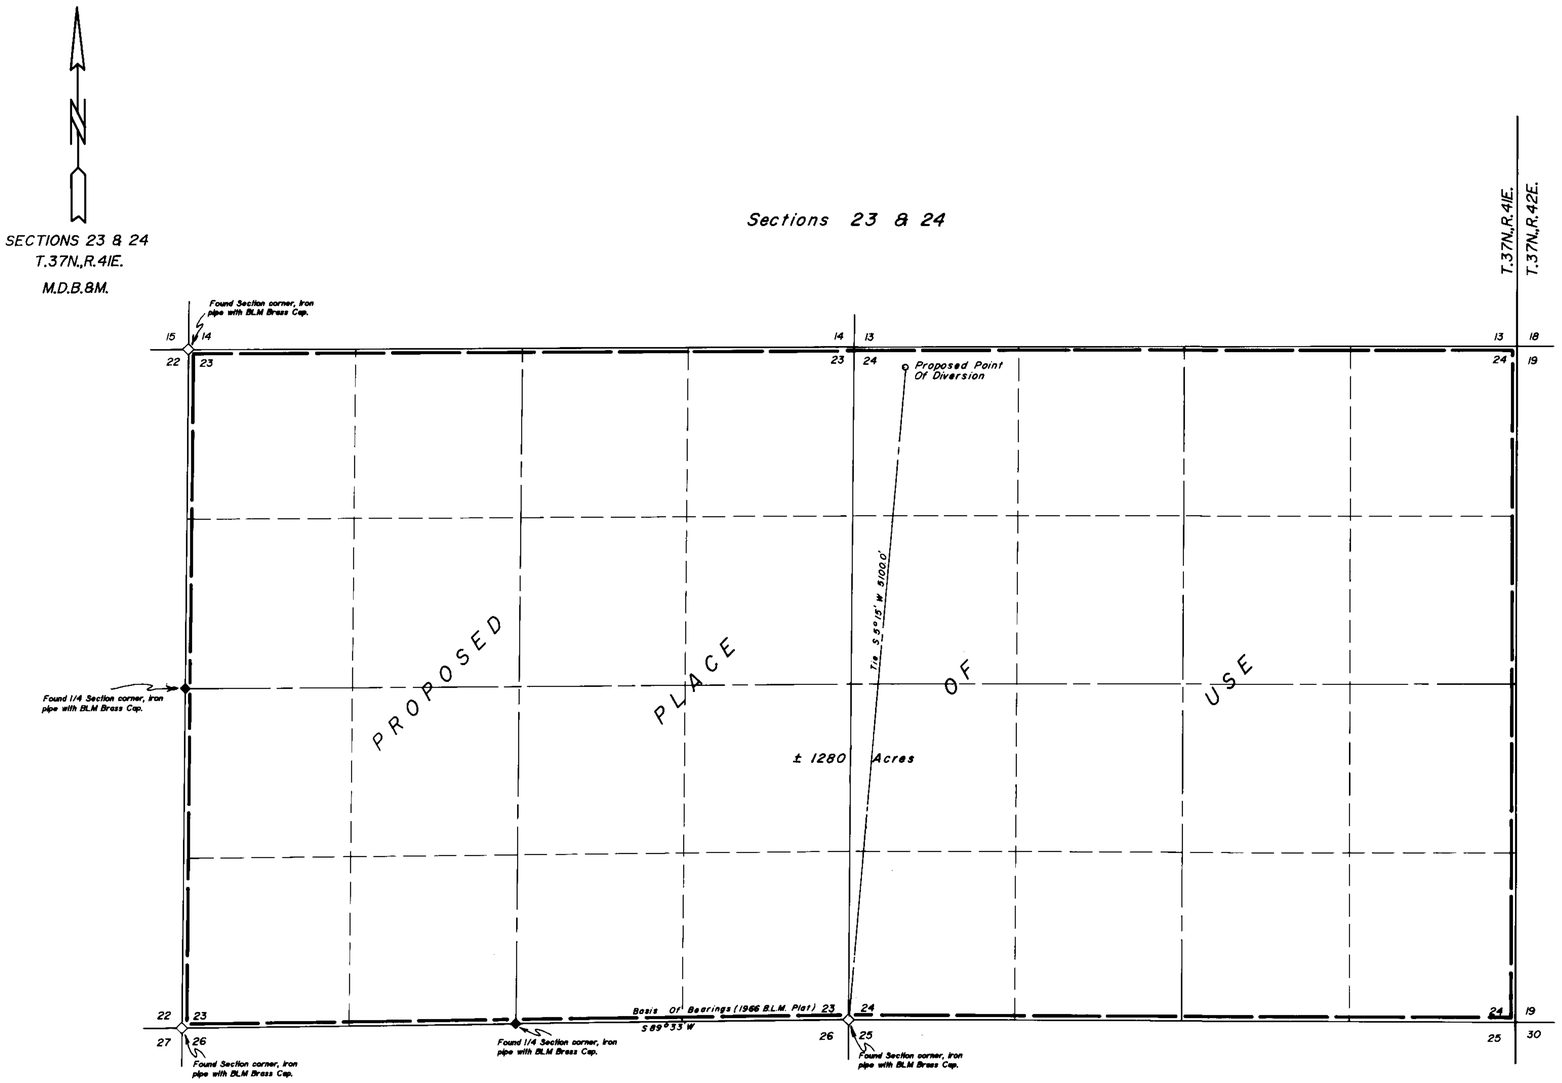

STATE OF NEVADA
COUNTY OF HUMBOLDT

I, JOHN H. MILTON III, being first duly sworn, depose and say that this map has been correctly drawn to the designated scale from field notes of a survey made by me or under my supervision during November, 1989; that it truly and correctly represents the proposed location and extent of the works used to divert water from underground in Humboldt County, by Jo Hibbs & Cecil E. Christison, for irrigation & domestic purposes. That the proposed point of diversion, the approximate location and size of the diverting channel, all reservoirs or basins, the location and names of all other works which will cross or connect with the proposed works, and the boundary of all lands, showing by 40-acre subdivisions the areas in the proposed place of use, are fully and correctly designated thereon.

State Water Right Surveyor No. 573

PROFESSIONAL LAND SURVEYOR STATE OF NEVADA JOHN H. MILTON III No. 5271

12/1/89

Subscribed and sworn to before me this 1st day of December 1989.

Helen F. Hemmert
Notary Public

HELEN F HEMMERT
Notary Public - State of Nevada
Appointment Recorded in Humboldt County
MY APPOINTMENT EXPIRES FEB 17, 1992

SCALE: 1" = 600'

600 0 600 1200 1800 2400

53850

FILED
DEC 06 1989
STATE ENGINEER'S OFFICE

STATE ENGINEER'S OFFICE
'89 DEC -6 P2:04

Desert-Mountain Inc.
Land and Water Right Surveyors
146 West Second Street
Winnemucca, Nevada 89445
702 623-4414

MAP
TO ACCOMPANY APPLICATION
TO APPROPRIATE WATER

BY JO HIBBS & CECIL E. CHRISTISON

FOR IRRIGATION & DOMESTIC PURPOSES
FROM AN UNDERGROUND SOURCE

IN HUMBOLDT COUNTY, NEVADA

53850