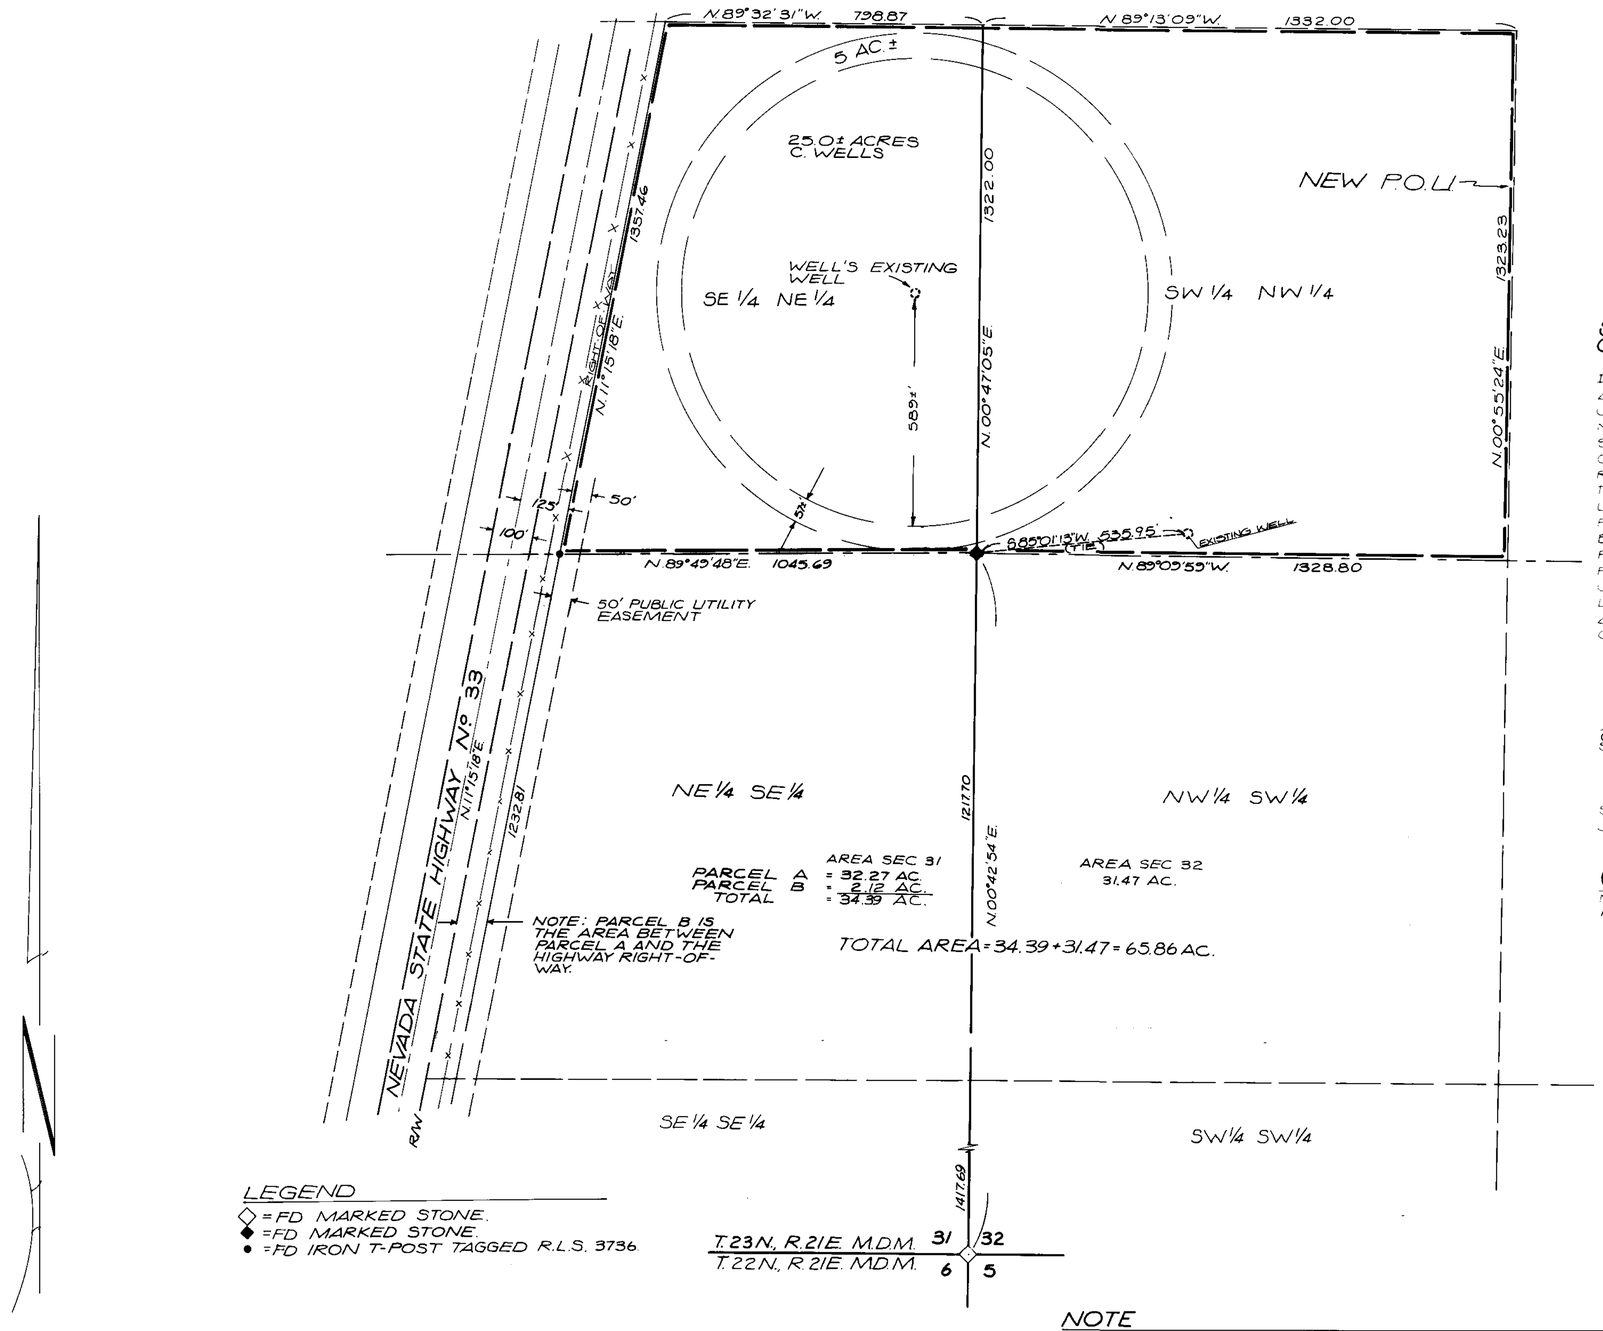

STATE OF NEVADA
COUNTY OF WASHOE

I, GEORGE G. LINDESMITH, BEING FIRST DULY SWORN, DEPOSE AND SAY THAT THIS MAP, CONSISTING OF 1 SHEET, HAS BEEN CORRECTLY DRAWN TO THE DESIGNATED SCALE FROM FIELD NOTES OF A SURVEY MADE BY ME, OR UNDER MY SUPERVISION AND DIRECTION, BETWEEN THE 7TH AND 9TH OF SEPTEMBER 1989; THAT IT TRULY AND CORRECTLY REPRESENTS THE PROPOSED EXTENT AND LOCATION OF THE PLACE OF USE OF WATER HERETOFORE APPROPRIATED UNDER A PORTION OF PERMIT 28447, CERTIFICATE 8634 FROM AN UNDERGROUND SOURCE IN WASHOE COUNTY BY LESTER E. AND DONNA M. MEADE, FOR IRRIGATION AND DOMESTIC PURPOSES. THAT THE PROPOSED PLACE OF USE, THE LOCATION AND NAMES OF ALL OTHER WORKS, AND THE BOUNDARY OF ALL LANDS SHOWING BY 40 ACRE SUBDIVISIONS, THE AREAS PROPOSED TO BE SERVED ARE FULLY AND CORRECTLY DESIGNATED HEREON.

GEORGE G. LINDESMITH
STATE WATER RIGHTS SURVEYOR NO. 704

SUBSCRIBED AND SWORN TO BEFORE ME ON THIS 15th DAY OF September, 1989.

NOTARY PUBLIC
RAE ANN LOVING

RAE ANN LOVING
Notary Public - State of Nevada
Appointment Recorded in Washoe County
MY APPOINTMENT EXPIRES APR. 21, 1993

LEGEND

◇ = FD MARKED STONE.
◆ = FD MARKED STONE.
● = FD IRON T-POST TAGGED R.L.S. 3736.

BASIS OF BEARINGS

RECORD OF SURVEY MAP 991
FILE NO. 425179, OFFICIAL RECORDS
OF WASHOE COUNTY, NEVADA

NOTE

FOR EXISTING POINT OF DIVERSION AND EXISTING PLACE OF USE SEE MAP TO ACCOMPANY APPLICATION FOR PERMIT NO. 28447, DEPICTED AND TABULATED AS PARCEL 53 ON THAT CERTAIN MAP ENTITLED "EXHIBIT MAP SUPPORTING THE CONVEYANCE OF WATER RIGHTS BY M.C.O. PROPERTIES, INC. - PALOMINO VALLEY, NEVADA," DATED FEBRUARY 15, 1986, FILED WITH THE NEVADA STATE ENGINEER ON FEBRUARY 19, 1989, AS MAP NO. 28071.

200 100 0 200 400 600
SCALE: 1" = 200

PROPOSED PLACE OF USE
AND
PROPOSED POINT OF DIVERSION

SECTIONS 31 & 32, T. 23N., R.21E., M.D.M.

STATE ENGINEER'S OFFICE
'89 NOV 14 P12:40

STATE ENGINEER'S OFFICE
'89 NOV 28 P3:15
'89 SEP 15 P3:19

FILED
NOV 28 1989
STATE ENGINEER'S OFFICE

MAP
TO ACCOMPANY APPLICATION
TO CHANGE POINT OF DIVERSION
AND PLACE OF USE
BY
LESTER E. & DONNA M. MEADE
FROM AN UNDERGROUND SOURCE IN WASHOE COUNTY, NEVADA, FROM A PORTION OF EXISTING PERMIT 30110.

TRI STATE SURVEYING
601 GREENBRAE DRIVE
SPARKS, NEVADA 89431
702 359 9451

SHEET 1 OF 1
JOB NO. 89033 13

53865