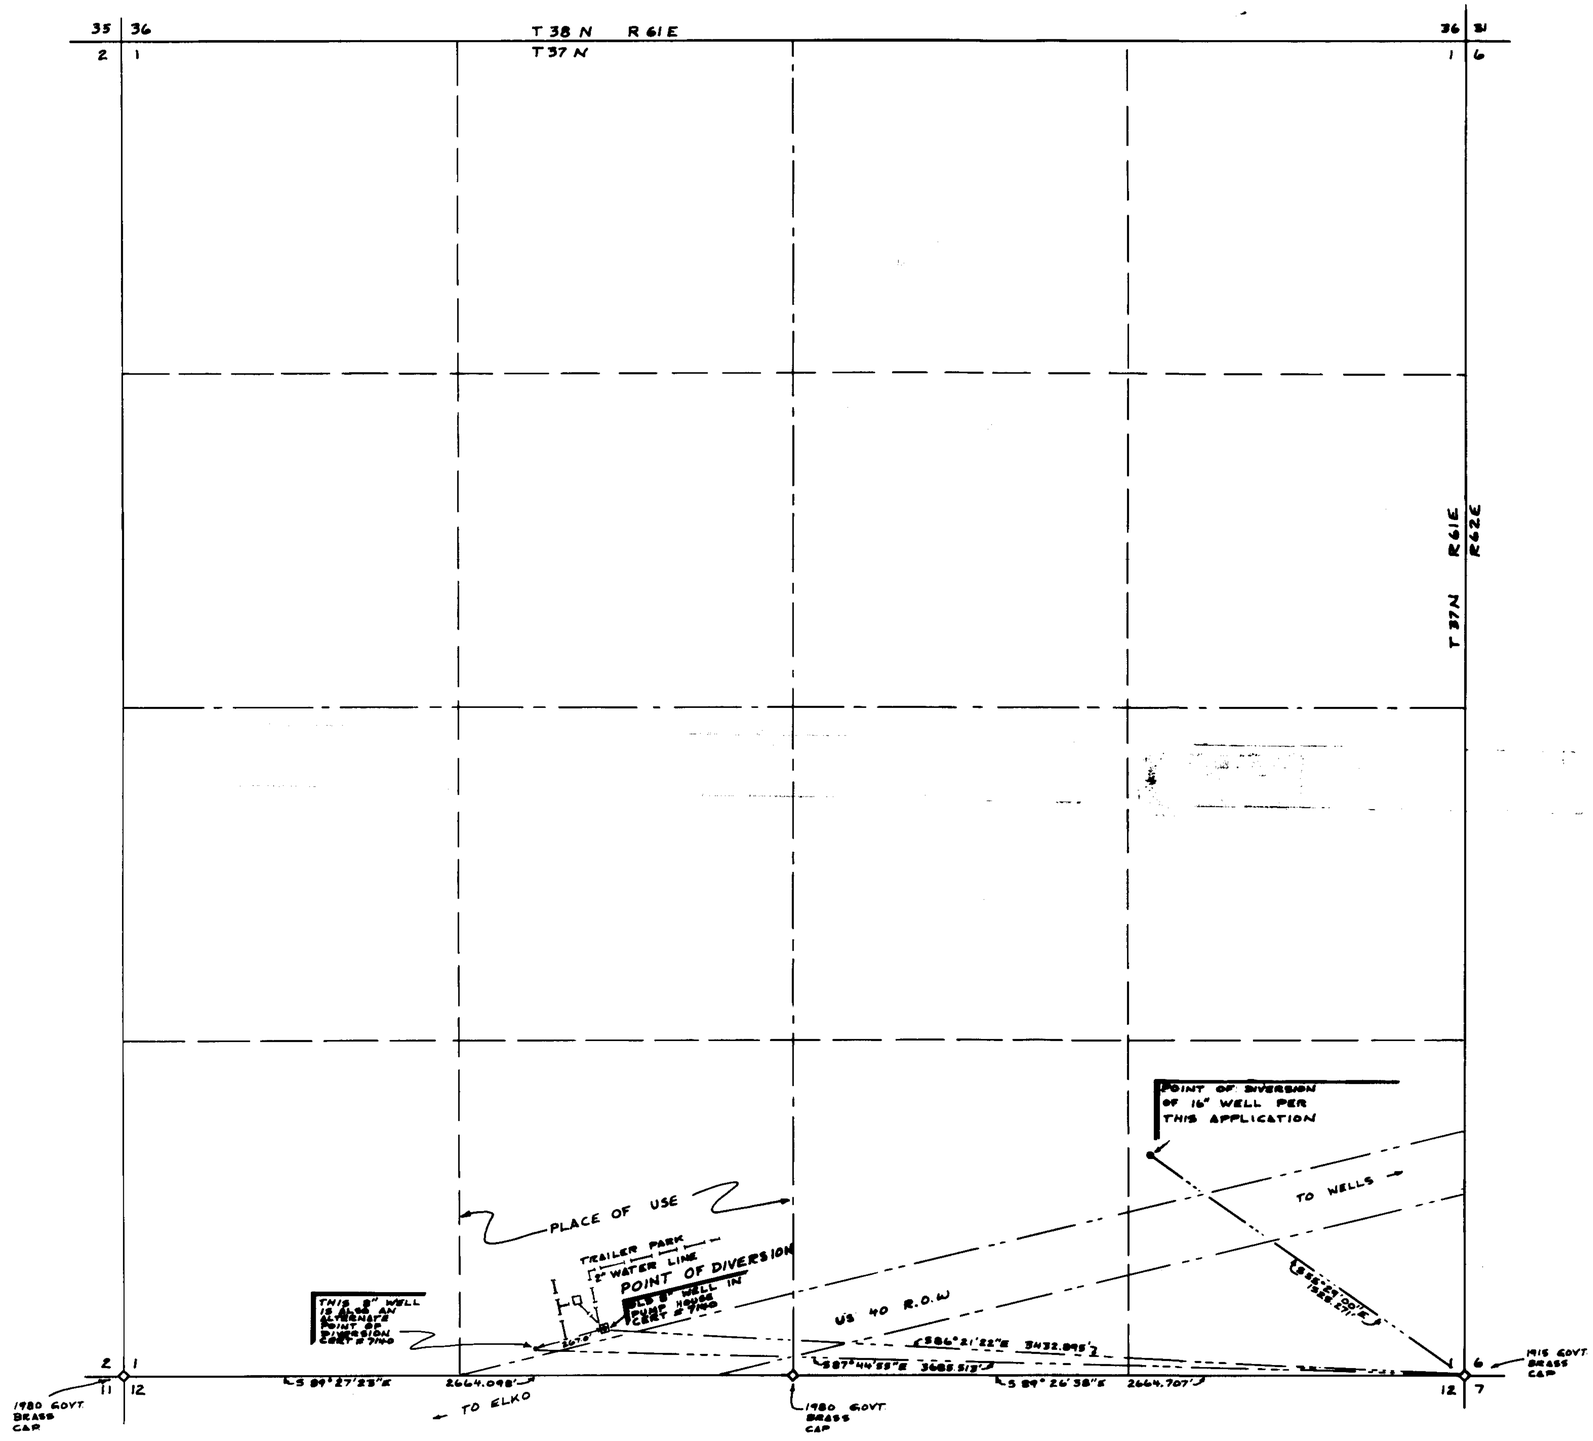

STATE OF NEVADA
COUNTY OF ELKO

I, CONN DAVIS BEING FIRST DULY SWORN DO DEPOSE AND SAY THAT THIS MAP CONSISTING OF ONE SHEET HAS BEEN CORRECTLY DRAWN TO THE DESIGNATED SCALE FROM FIELD NOTES OF A SURVEY MADE UNDER MY SUPERVISION AND WAS COMPLETED ON SEPT 1, 89, AND THAT IT CORRECTLY REPRESENTS THE PROPOSED LOCATION AND EXTENT OF THE WORKS USED TO DIVERT WATER FROM AN UNDERGROUND SOURCE, COUNTY OF ELKO, STATE OF NEVADA, BY DELL NIELSON & MORRIS D. GUYER

FOR COMMERCIAL & DOMESTIC;
THAT THE POINT OF DIVERSION AND LOCATION OF USE ARE FULLY AND CORRECTLY SHOWN.

Conn Davis
CONN DAVIS
STATE WATER RIGHTS SURVEYOR # 835

SUBSCRIBED AND SWORN TO BEFORE ME THIS 18th DAY OF September 19 89

Charlene C. Naylor
NOTARY PUBLIC IN AND FOR THE COUNTY OF ELKO, STATE OF NEVADA

MY COMMISSION EXPIRES ON 12/20/91

CHARLENE C. NAYLOR
Notary Public
State of Nevada
Elko County, Nevada
My Commission Expires 12/20/1991

0 100 200 500 1000 1500
SCALE 1" = 300'

LEGEND

◇ GOVT. BRASS CAPS

• THE POINT OF DIVERSION PER THIS APPLICATION

○ ALTERNATE POINT OF DIVERSION FOR CERT # 7140 (THIS WELL IS IN SAME SE1/4 SW1/4 AS ORIGINAL WELL AND IS UNDER 300' FEET FROM IT SO NO CHANGE IS NEEDED FOR IT)

⊡ ORIGINAL WELL PERMITTED (CERT # 7140)

NOTE - THE BASE OF BEARING IS THE SOUTH BOUNDARY OF SECTION #1

STATE ENGINEER'S OFFICE
'89 SEP 19 AM 11:51

FILED
SEP 19 1989
STATE ENGINEER'S OFFICE

53875

MAP TO ACCOMPANY APPLICATION TO APPROPRIATE WATER
FOR
DOMESTIC AND COMMERCIAL USE
BY
DELL NIELSON & MORRIS D. GUYER
P.O. BOX 1145
LAMOILLE, NEVADA 89828

FROM AN UNDERGROUND SOURCE IN ELKO CO., NV.

53875