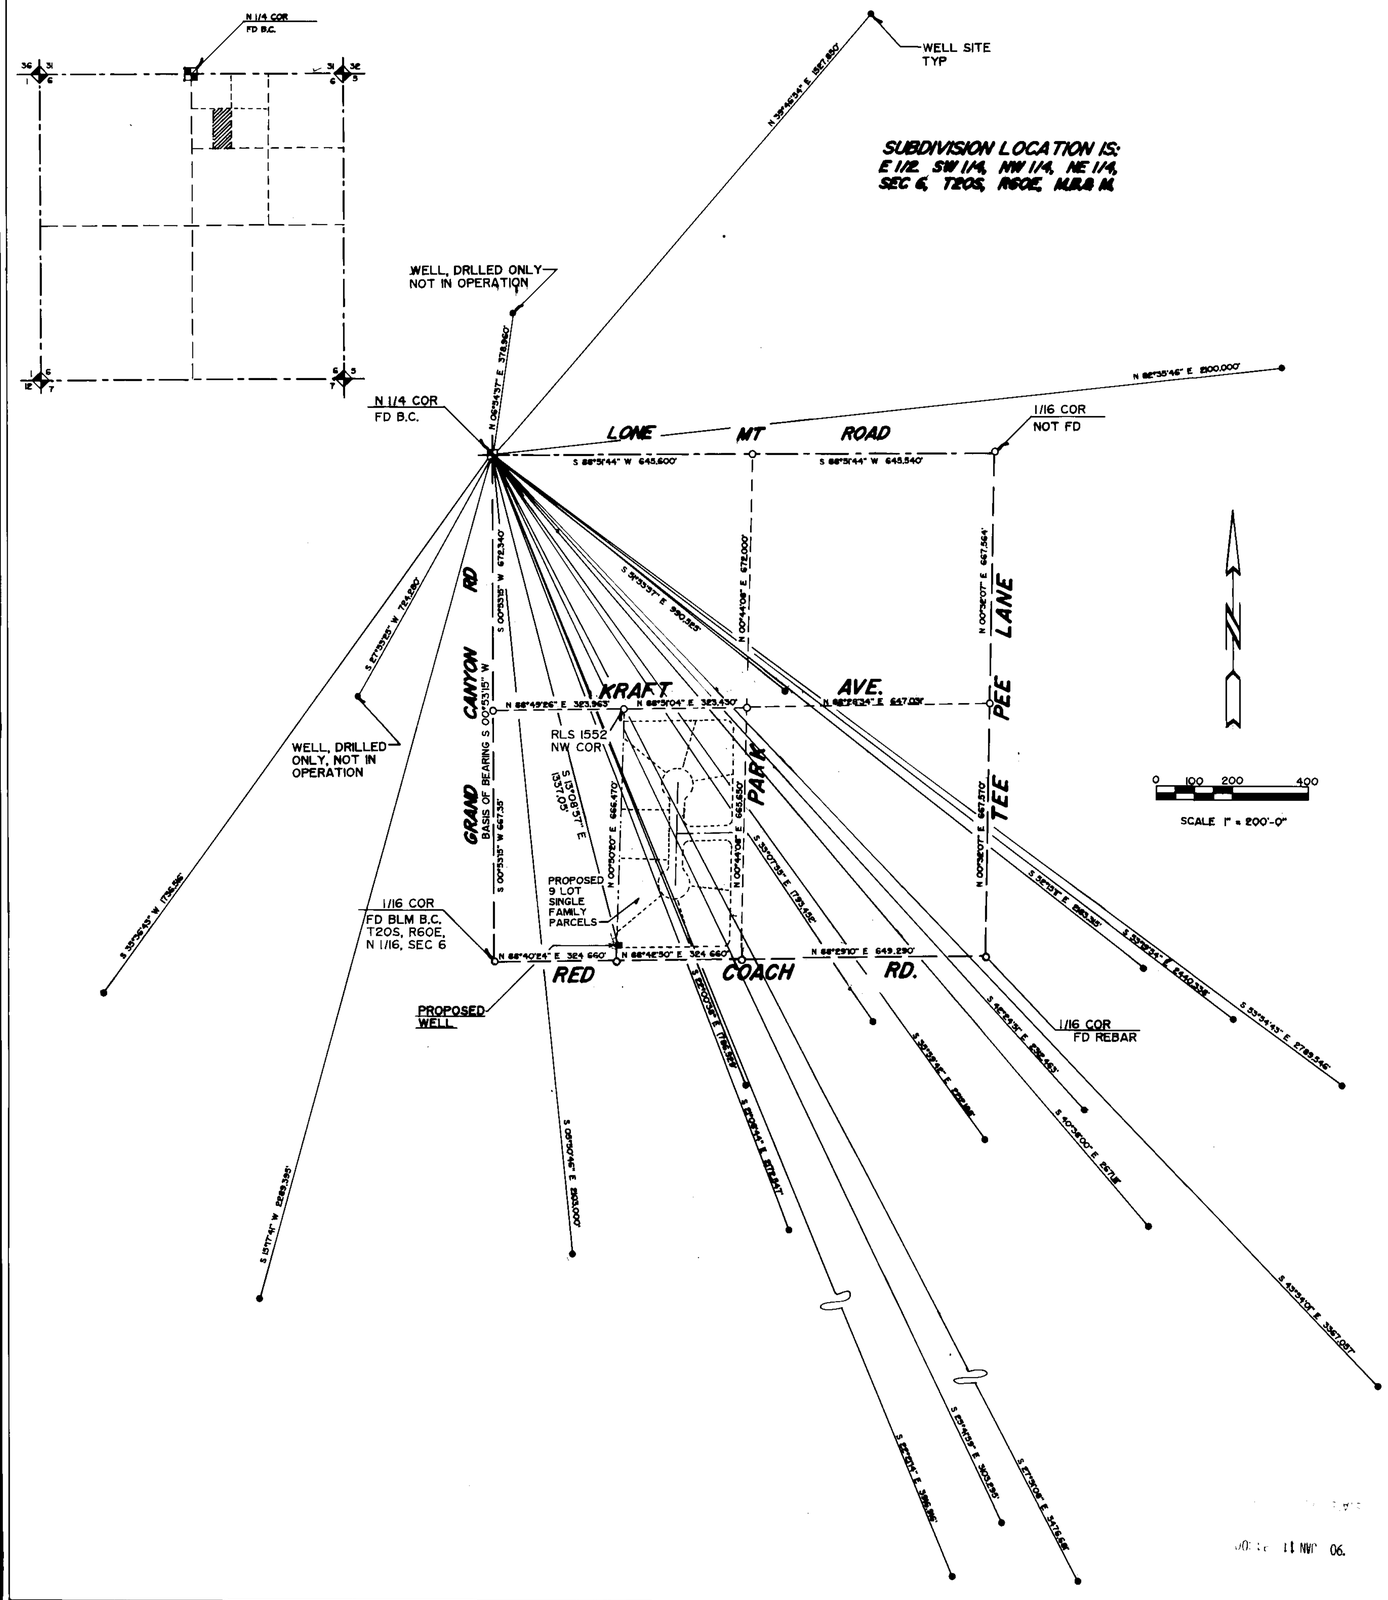


STATE OF NEVADA

COUNTY OF CLARK

I, PAUL H. JUDD, BEING FIRST DULY SWORN, DEPOSE AND SAY THAT THIS MAP, CONSISTING OF ONE (1) SHEET, HAS BEEN CORRECTLY DRAWN TO THE DISIGNATED SCALE FROM FIELD NOTES MADE UNDER MY DIRECT SUPERVISION AND DIRECTION BETWEEN THE 3RD DAY OF MAY, AND THE 4TH DAY OF MAY, 1989; THAT IT TRULY AND CORRECTLY REPRESENTS THE PROPOSED LOCATION AND EXTENT OF THE WORKS USED TO DIVERT WATER FROM UNDERGROUND SOURCES IN CLARK COUNTY, BY JOHN H. IASUIOLO FOR SUBDIVISION PURPOSES. THAT THE PROPOSED POINT OF DIVERSION, THE APPOXIMATE LOCATION AND SIZE OF ALL PROPOSED WORKS AND ALL OTHER WORKS WHICH WILL CROSS OR CONNECT WITH THE PROPOSED WORKS AND THE BOUNDARY OF ALL LANDS, SHOWING THE AREAS PROPOSED TO BE SERVICED, ARE FULLY AND CORRECTLY DESIGNATED THEREON.

Paul H. Judd
STATE WATER RIGHT SURVEYOR
CERT. NO 842

SUBSCRIBED AND SWORN TO BEFORE ME Agnes O. Henning
THIS 18TH DAY OF SEPTEMBER 1989.
NOTARY PUBLIC IN AND FOR CLARK COUNTY, NEVADA.

Notary Public-State Of Nevada
COUNTY OF CLARK
AGNES OH HENNING
My Appointment Expires
Nov 20, 1991

Agnes OH Henning

53876

FILED
JAN 11 1990
STATE ENGINEER'S OFFICE

# MAP

TO ACCOMPANY APPLICATION TO APPROPRIATE
WATER FOR QUASI-MUNICIPAL
BY
CHRISTIANNA NORTON, FROM UNDERGROUND SOURCE

53876