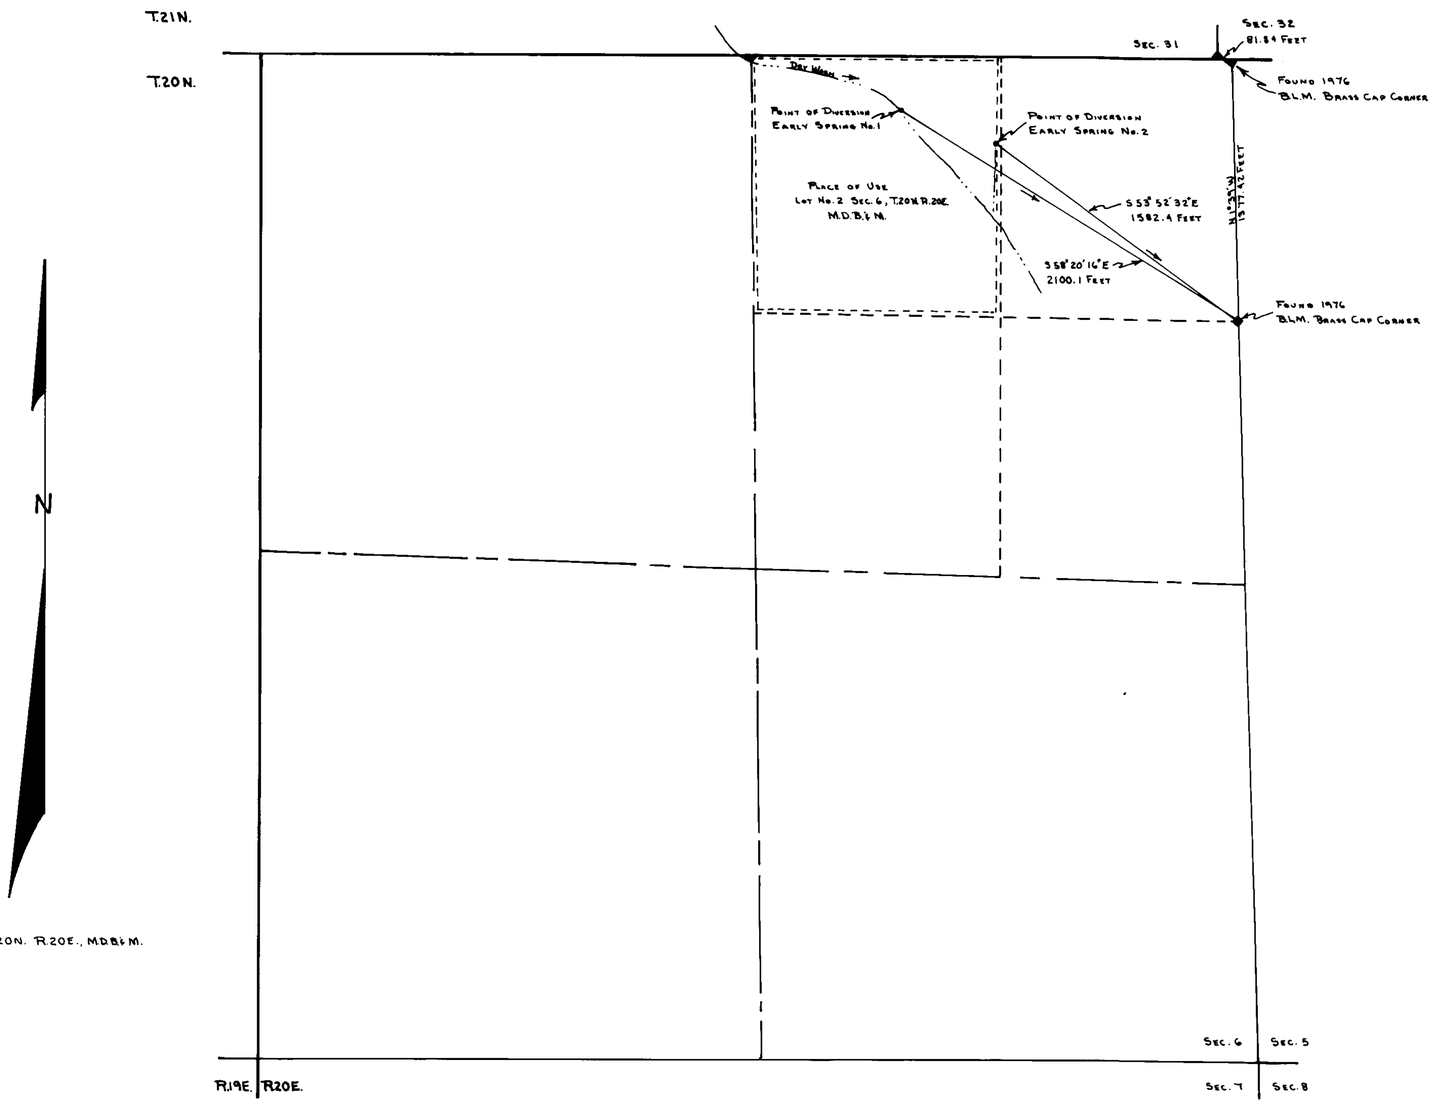

Section 6, T.20N. R.20E., M.D.B.&M.

STATE OF NEVADA }
CARSON CITY } SS

I, David E. Early, Being First Duly Sworn, Depose and Say That This Map Consisting Of One Sheet, Numbered From One to One Inclusive, Has Been Correctly Drawn To The Designated Scale From Field Notes of A Survey Made By Me, On June 28, 1989; That It Truly And Correctly Represents The Location and Extent Of Works Used to Divert Water From Spring Sources in Washoe County, Nevada By U.S.D.I. Bureau of Land Management For Stockwatering, Wildlife & Domestic Purposes. That The Point Of Diversion, The Approximate Location And Size of The Diverting Channel or Other Conduit, The Place And Manner Of Use, And The Location And The Names Of All Other Works or Streams Which Are Crossed By, Or Connected With The Said Works, Are Fully And Correctly Designated Thereon.

David E. Early
David E. Early — T18 State Water Right Suveyor

Subcribed And Sworn To Before Me This 16th Day Of November, 1989. Notary Public In And For Carson City County, Nevada.

PATRICIA J. REYNOLDS-BRIDE
NOTARY PUBLIC—NEVADA
CARSON CITY
My Appt. Expires Dec. 14, 1992

Patricia J. Reynolds-Bride
Notary Public

Basis Of Bearing:
East Boundary Lot No. 1 Sec. 6, T.20N. R20E. M.D.B.&M. Which Brs. N.1° 39'W. As Shown on BLM Survey Plat 1980.

400' 0' 400' 800' 1200'
Scale 1" = 400'

53886 Certificate No. 13770 Issued 11-9-93

53887 Certificate No. 13771 Issued 11-9-93

State Engineer's Office
'89 Nov 17 P3:44

FILED
NOV 17 1989
STATE ENGINEER'S OFFICE

MAP

To Accompany Application To Appropriate Water For Stockwatering, Wildlife And Domestic Purposes By U.S.D.I. Bureau of Land Management From Early Spring No. 1 And Early Spring No 2 Source.

Washoe County Nevada

53887 53886