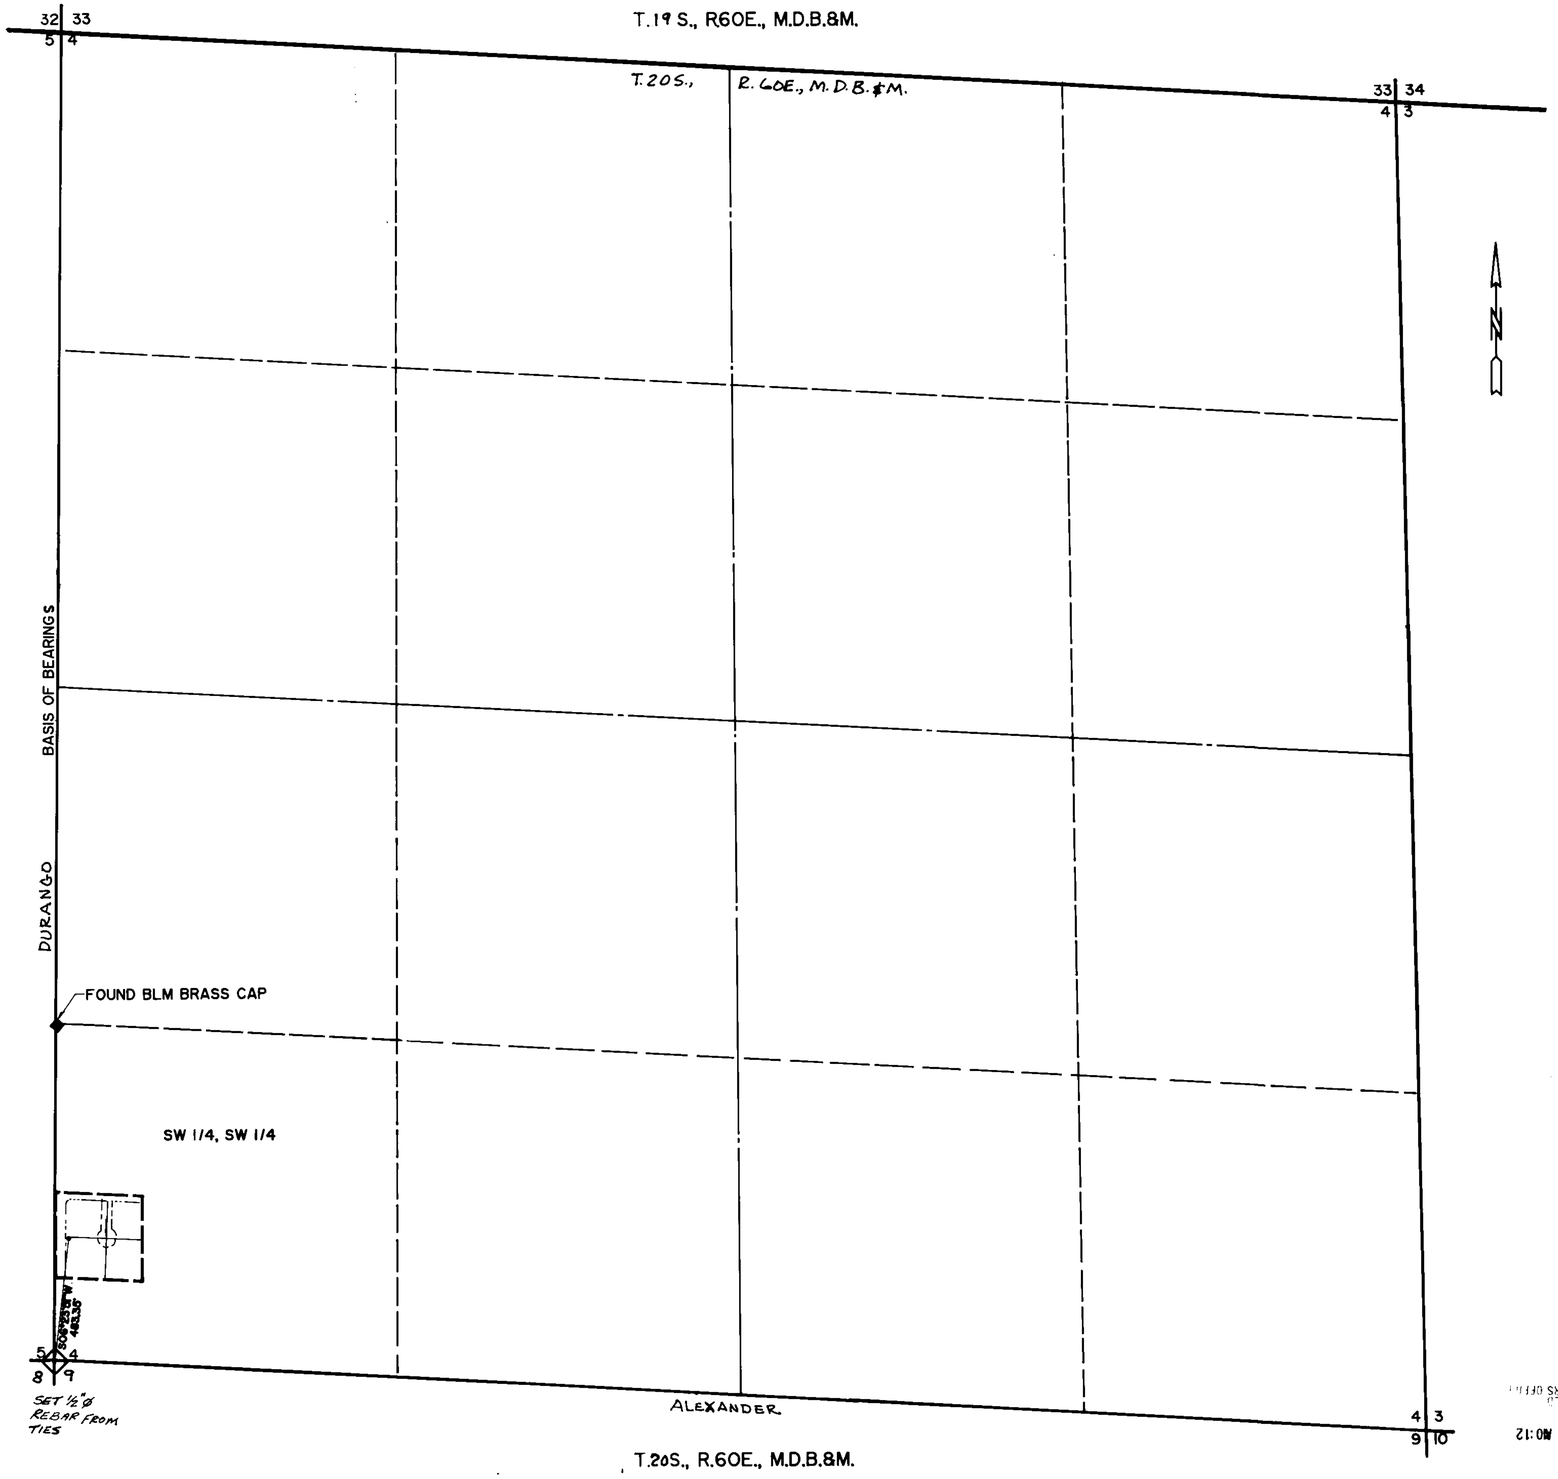

STATE OF NEVADA
COUNTY OF CLARK SS

I, BRENT ROSS WOOLSEY, BEING FIRST DULY SWORN, DO HEREBY DISPOSE AND SAY THAT THIS MAP, CONSISTING OF ONE SHEET, HAS BEEN CORRECTLY DRAWN TO THE DESIGNATED SCALE FROM FIELD NOTES OF A SURVEY MADE BY ME OR UNDER MY SUPERVISION AND DIRECTION, ON THE 21st DAY OF OCTOBER, 1989; THAT IT TRULY AND ACCURATELY REPRESENTS THE PROPOSED LOCATION AND EXTENT OF WORKS USED TO DIVERT WATER IN CLARK COUNTY, NEVADA BY DONALD EVANS FOR QUASI-MUNICIPAL PURPOSES; THAT THE PROPOSED POINT OF DIVERSION, THE LOCATION OF ALL WORKS, THAT THE BOUNDARIES OF ALL OTHER LANDS, SHOWING BY 40- ACRE SUBDIVISIONS, THE AREAS PROPOSED TO BE SERVED ARE FULLY AND CORRECTLY DESIGNATED HEREON.

Brent Ross Woolsey
STATE WATER RIGHTS SURVEYOR NO. 492

SUBSCRIBED AND SWORN TO ME, A NOTARY PUBLIC, IN AND FOR THE COUNTY OF CLARK, STATE OF NEVADA, ON THIS 27 DAY OF October, 1989.

NOTARY PUBLIC
Mary Anne E. Girouard
MARY ANNE E. GIROUARD

NOTARY PUBLIC
STATE OF NEVADA
County of Clark
Mary Anne E. Girouard
My Appointment Expires July 12, 1993

BASIS OF BEARINGS

N0°08'09"W BEING THE BEARING OF THE WEST SECTION LINE OF SEC 4, T.20S., R.60E., M.D.B.&M. AS SHOWN ON PARCEL MAP FILE 51 PAGE 52.
CLARK COUNTY, NEVADA RECORDS

300' 0' 300' 600' 900'

SCALE: 1"=300'

52896

FILED
NOV 14 1989
STATE ENGINEER'S OFFICE

MAP
TO ACCOMPANY APPLICATION
TO APPROPRIATE WATER FOR
QUASI-MUNICIPAL PURPOSE
IN CLARK COUNTY, NEVADA
BY DONALD EVANS
FROM UNDERGROUND SOURCE

5883053896