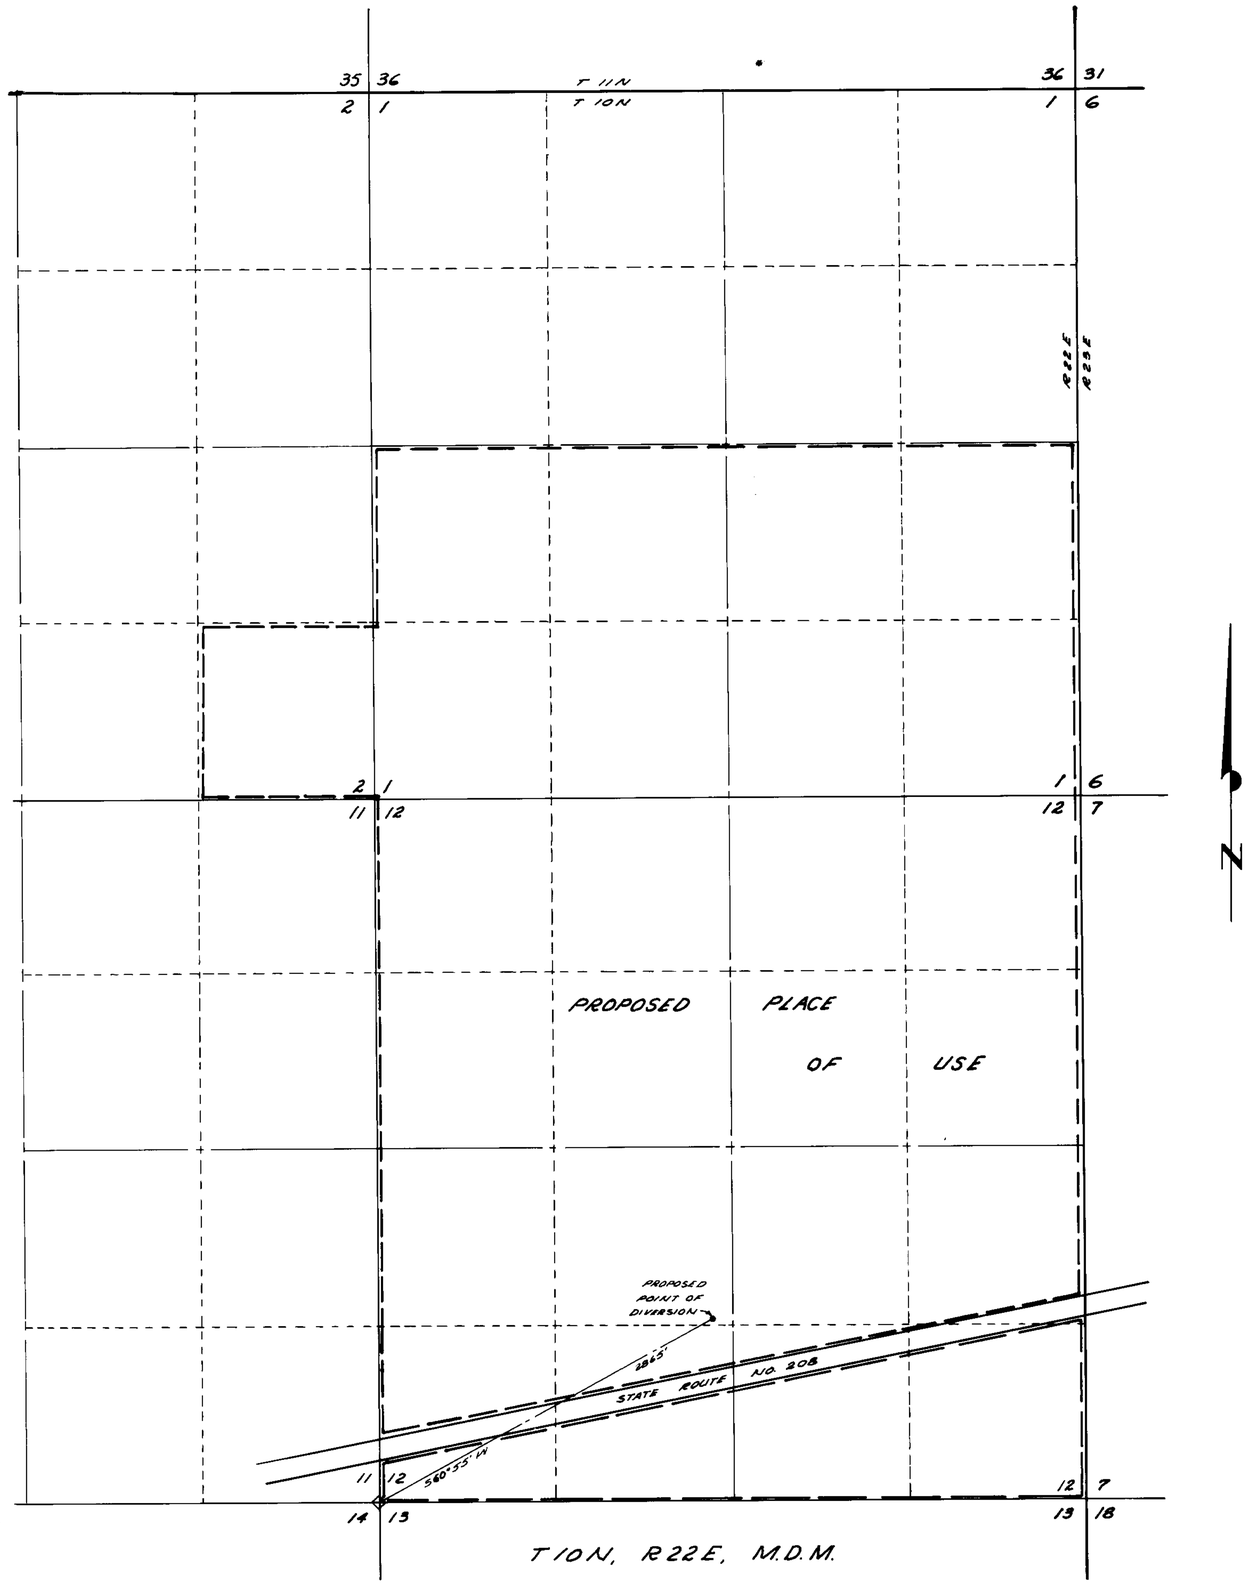

N

BASIS OF BEARING

CENTERLINE OF STATE ROUTE 208.
IE. N77°35'57"E

STATE OF NEVADA
COUNTY OF WASHOE S.S.

I, WALTER L. NEITZ, BEING FIRST DULY SWORN, DEPOSE AND SAY THAT THIS MAP IS CORRECTLY DRAWN TO THE DESIGNATED SCALE, THAT THE MAP TRULY REPRESENTS THE PROPOSED WORKS TO DIVERT WATER FROM AN UNDERGROUND SOURCE IN DOUGLAS COUNTY FOR QUASI-MUNICIPAL PURPOSES. THAT THE PROPOSED POINT OF DIVERSION AND THE BOUNDARY OF ALL LANDS WHEREIN THE WATERS ARE TO BE USED ARE FULLY AND CORRECTLY DESIGNATED HEREON.

WALTER L. NEITZ, STATE WATER RIGHT SURVEYOR #375

SUBSCRIBED AND SWORN BEFORE ME, A NOTARY PUBLIC IN AND FOR WASHOE COUNTY, NEVADA, THIS 2nd DAY OF _____, 1989

NOTARY PUBLIC

BETTY J. SMITH
Notary Public - State of Nevada
Appointment Recorded in Washoe County
MY APPOINTMENT EXPIRES JULY 28, 1993

0 600 1200 1800
SCALE: 1" = 600'

54140

MAP

TO: ACCOMPANY APPLICATION TO APPROPRIATE WATER
FOR: QUASI-MUNICIPAL PURPOSES
BY: E. J. NICHOLSON
FROM: UNDERGROUND SOURCES
IN: DOUGLAS COUNTY

PREPARED BY:
WALTER L. NEITZ PLS
7565 PYRAMID LK. HWY.
SPARKS, NV., 89431
702-673-9177

FILED
NOV 2 1989
STATE ENGINEER'S OFFICE

STATE ENGINEER'S OFFICE
89 NOV -2 AM 10:28

54140